


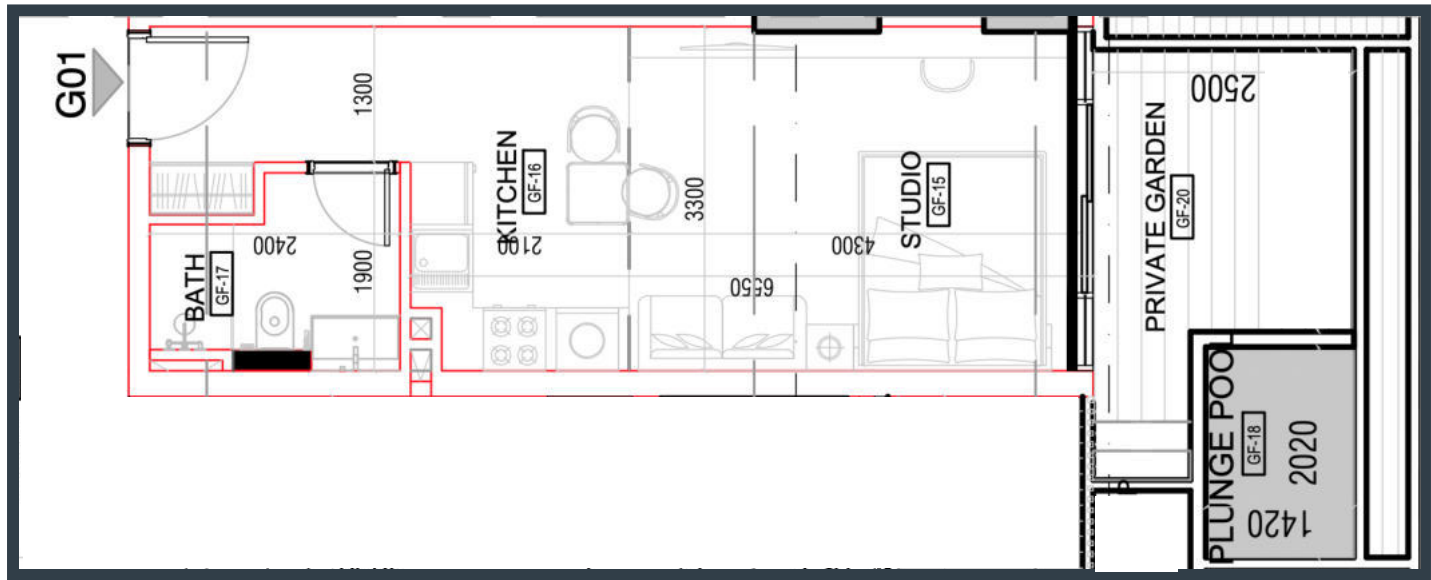
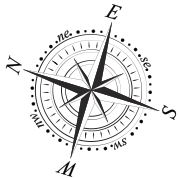
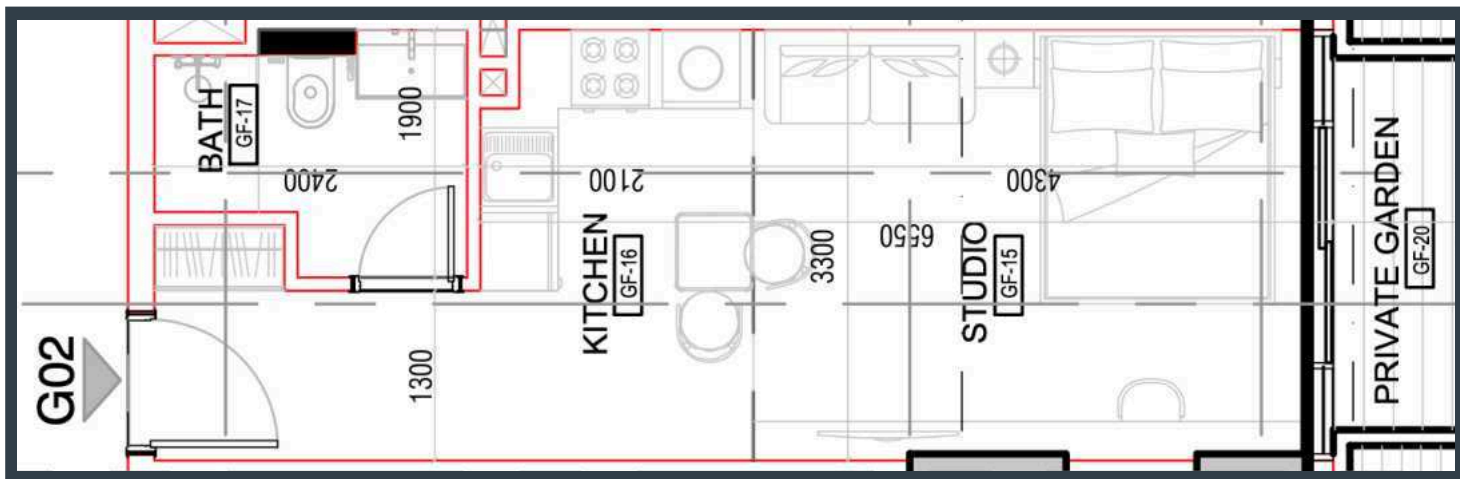
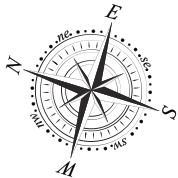


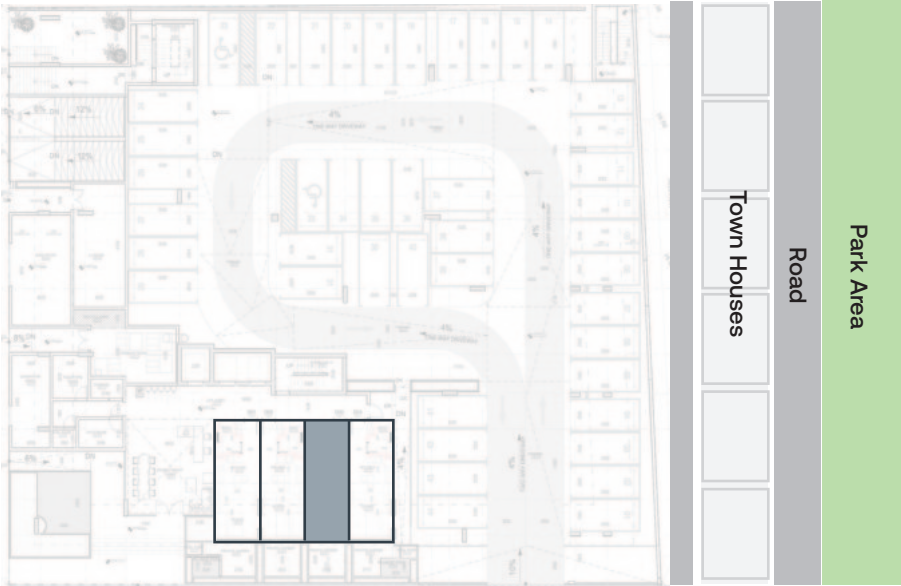




Unit No.: G01

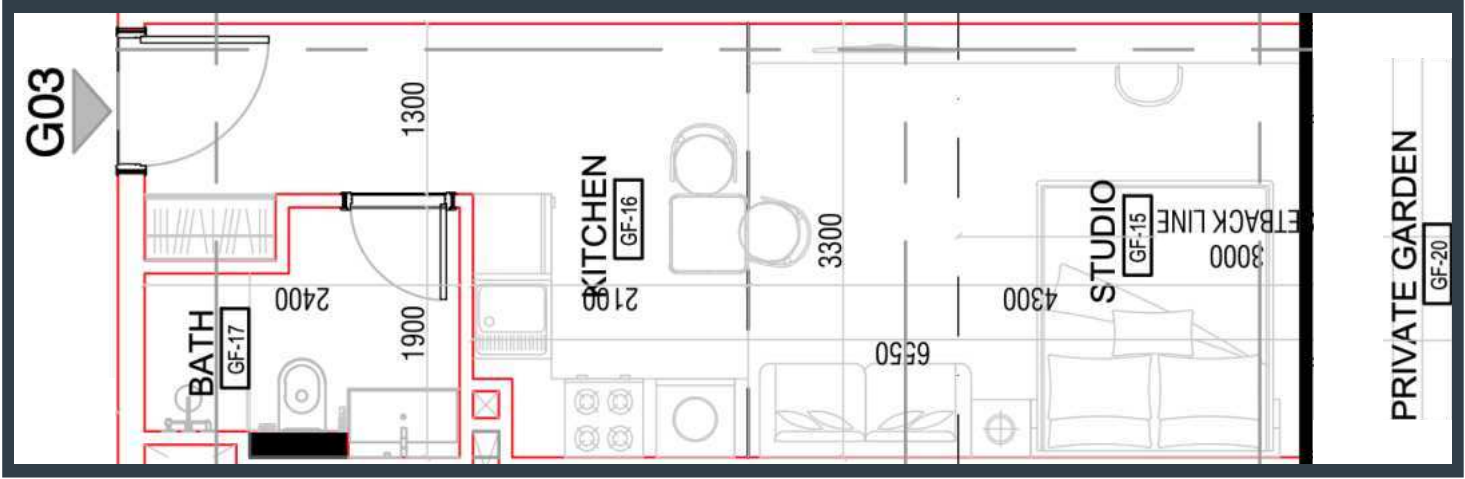



Unit No.: G02

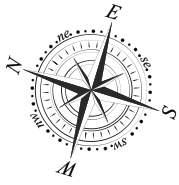



Unit No.: G03

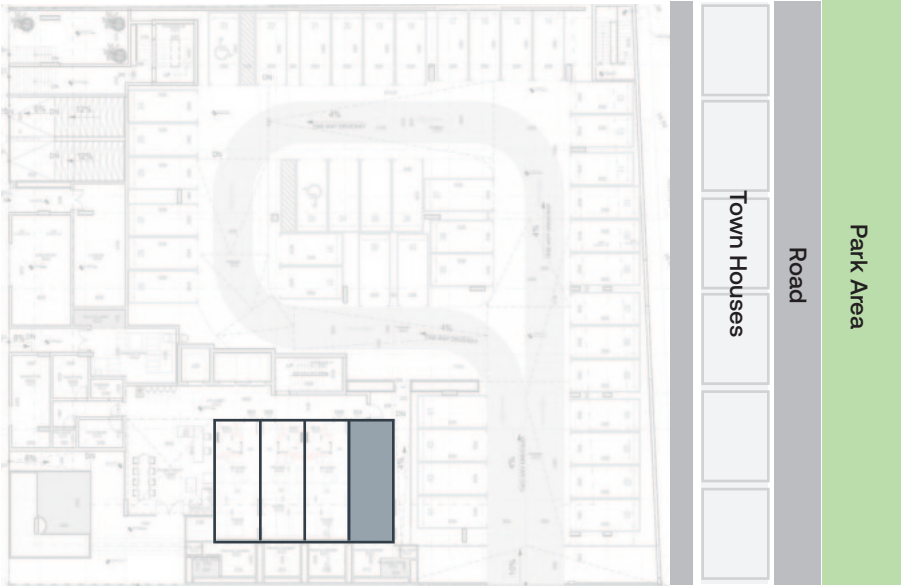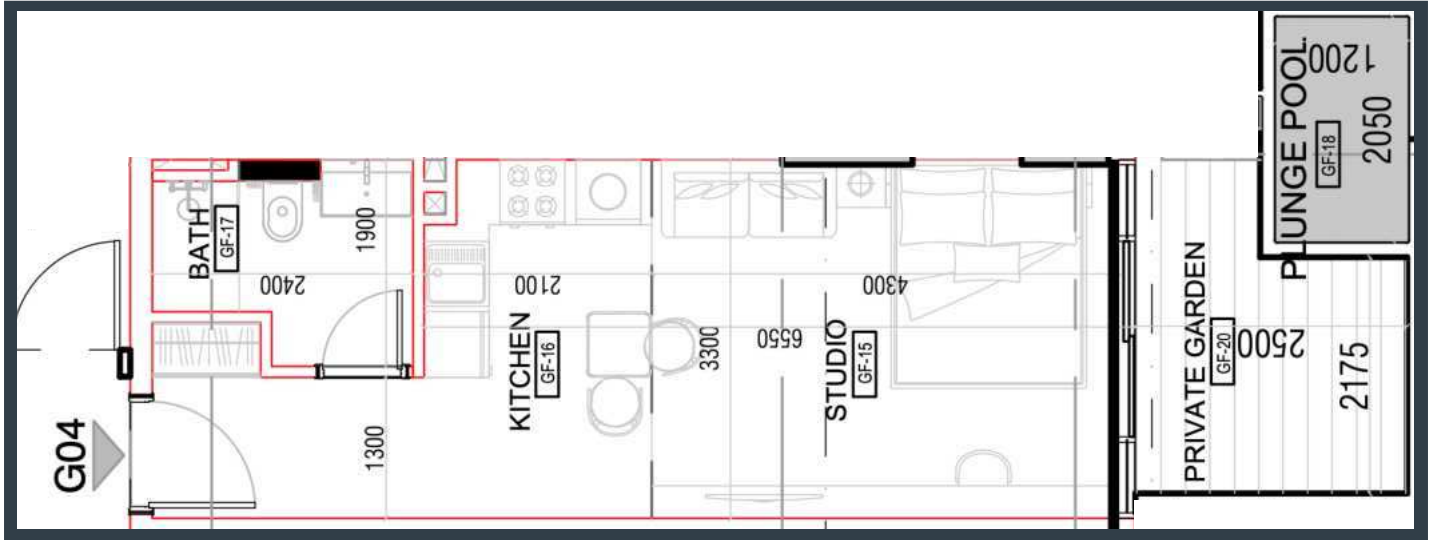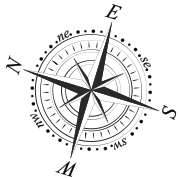


Unit No.: G04

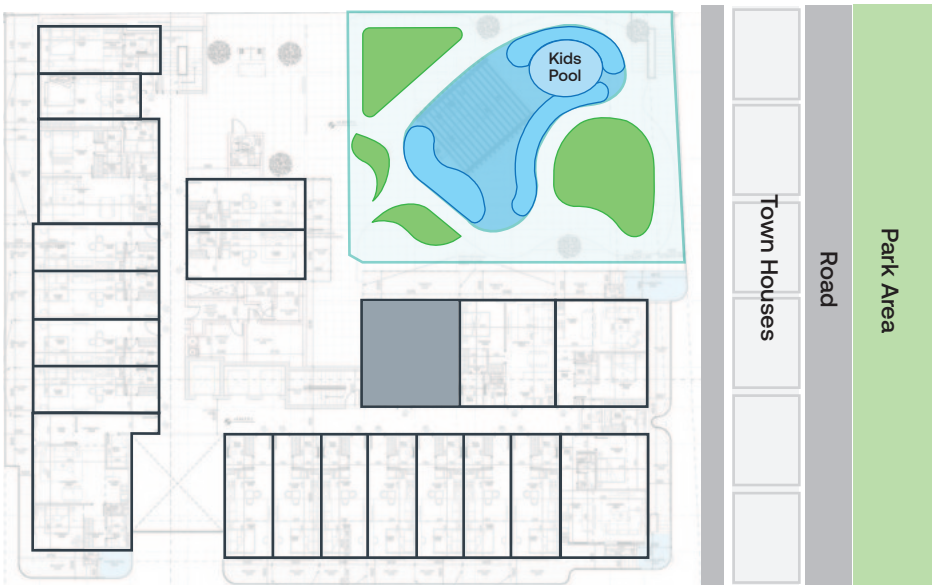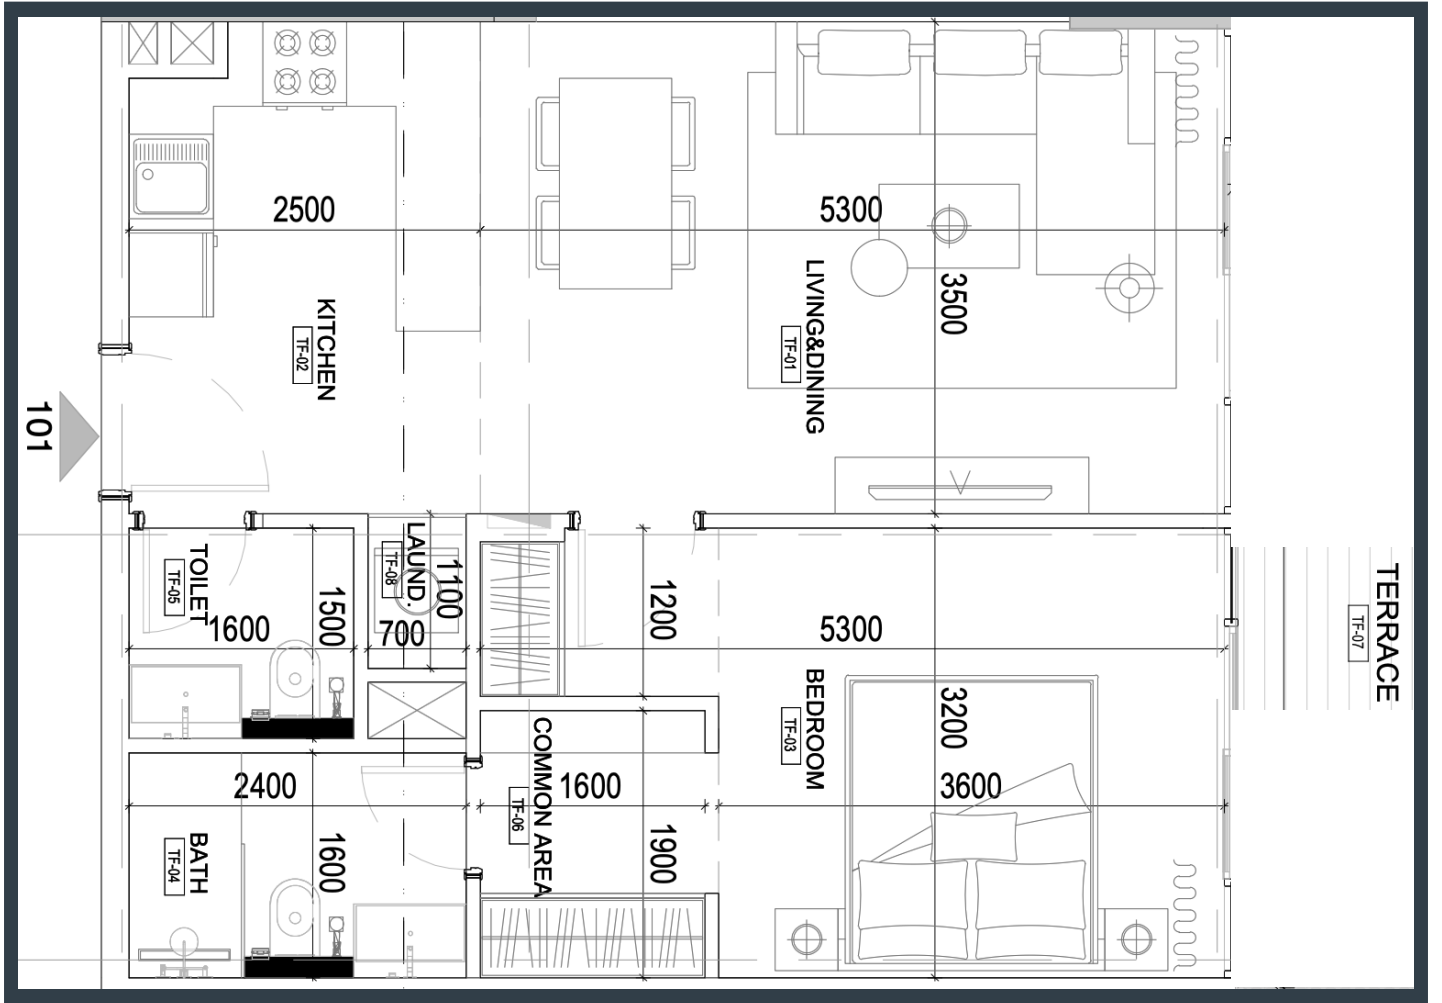



Unit No.: 101

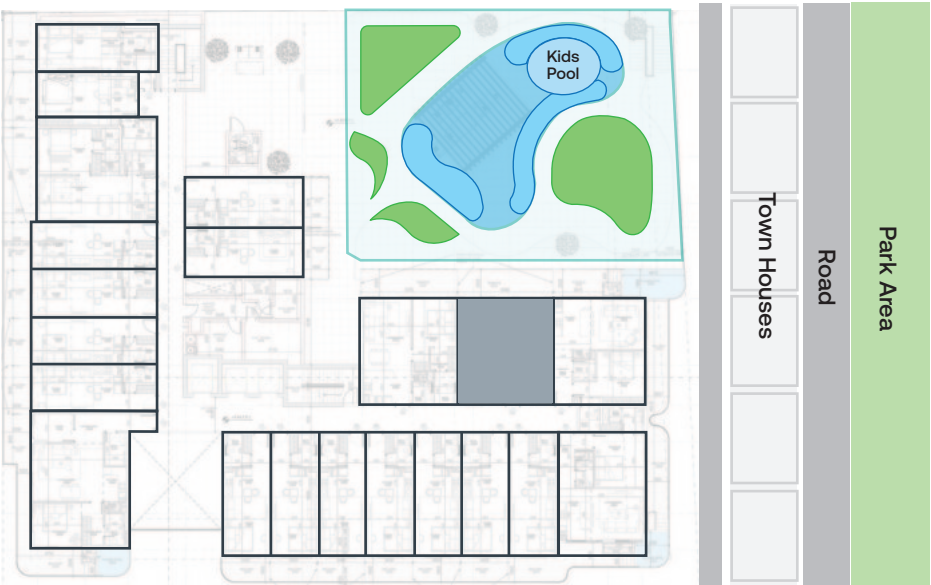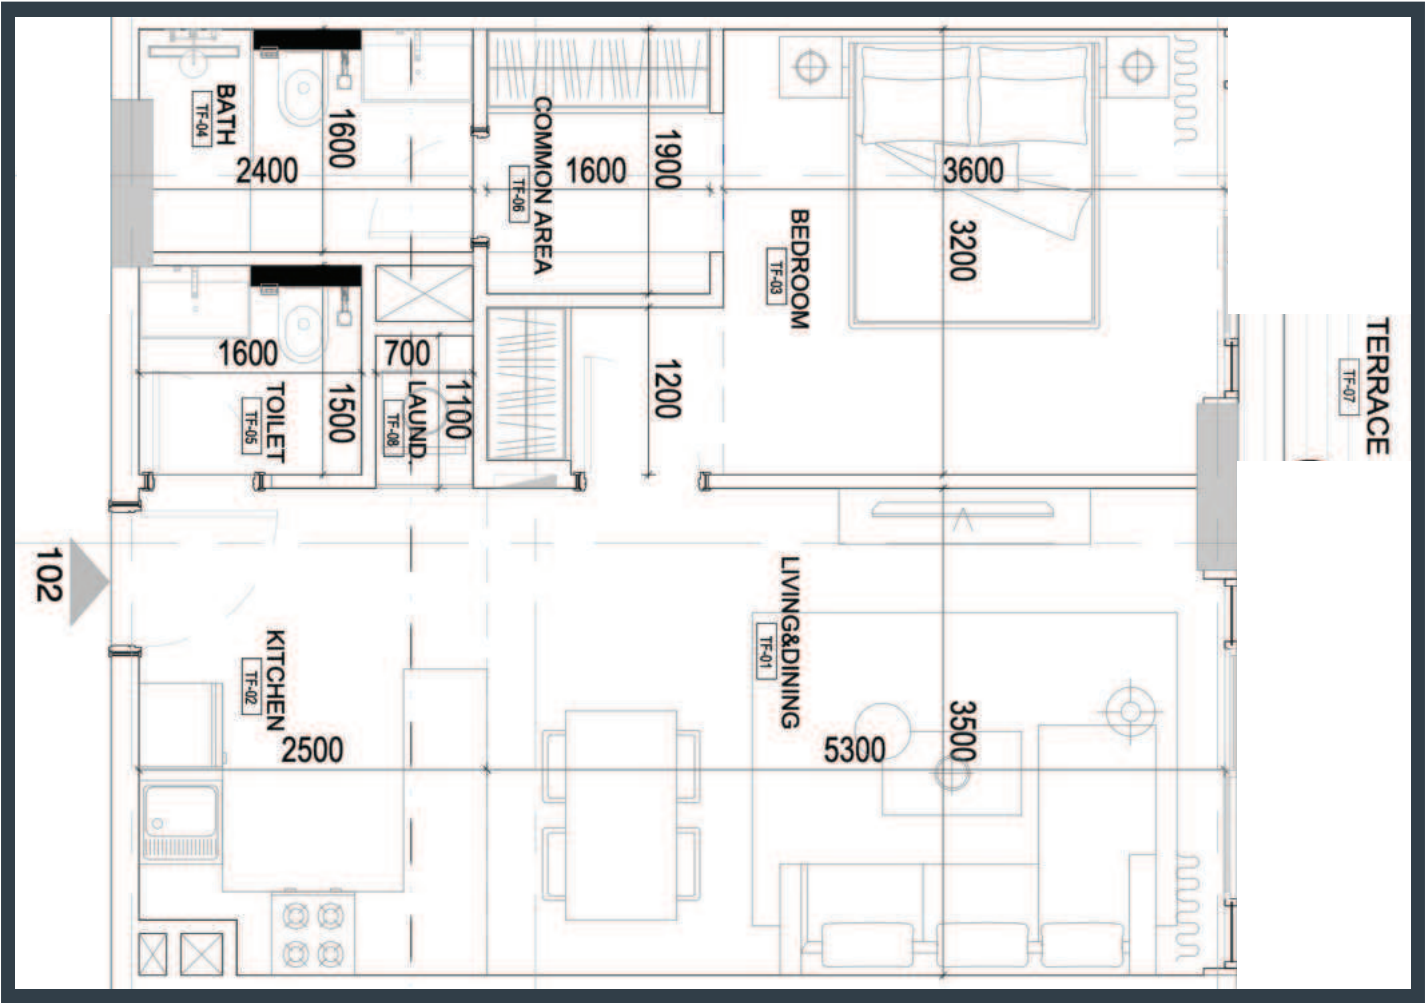



Unit No.: 102

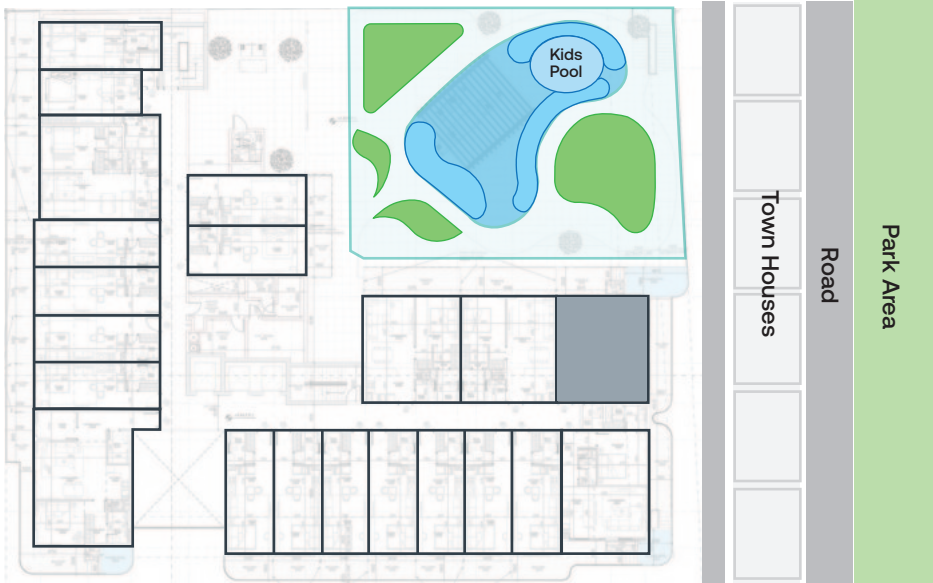



Unit No.: 103

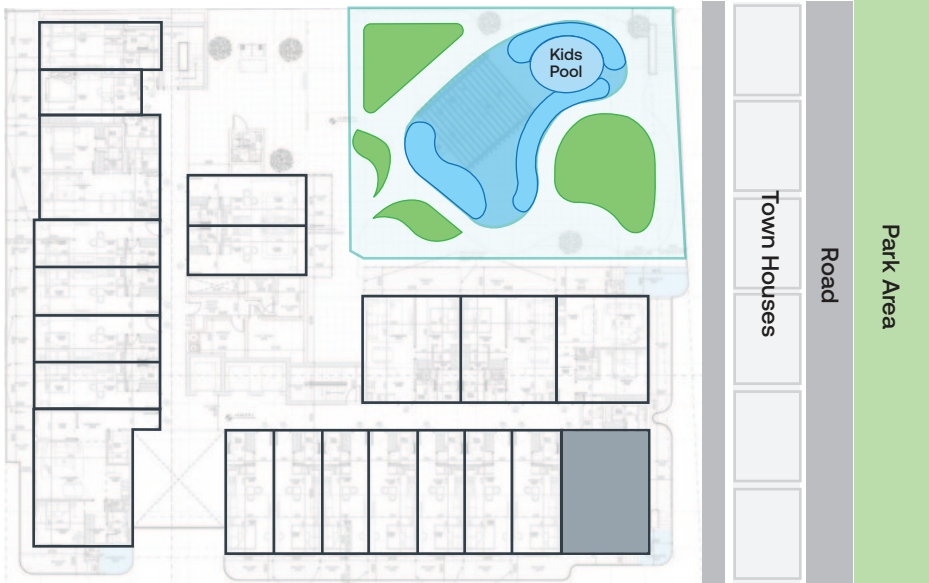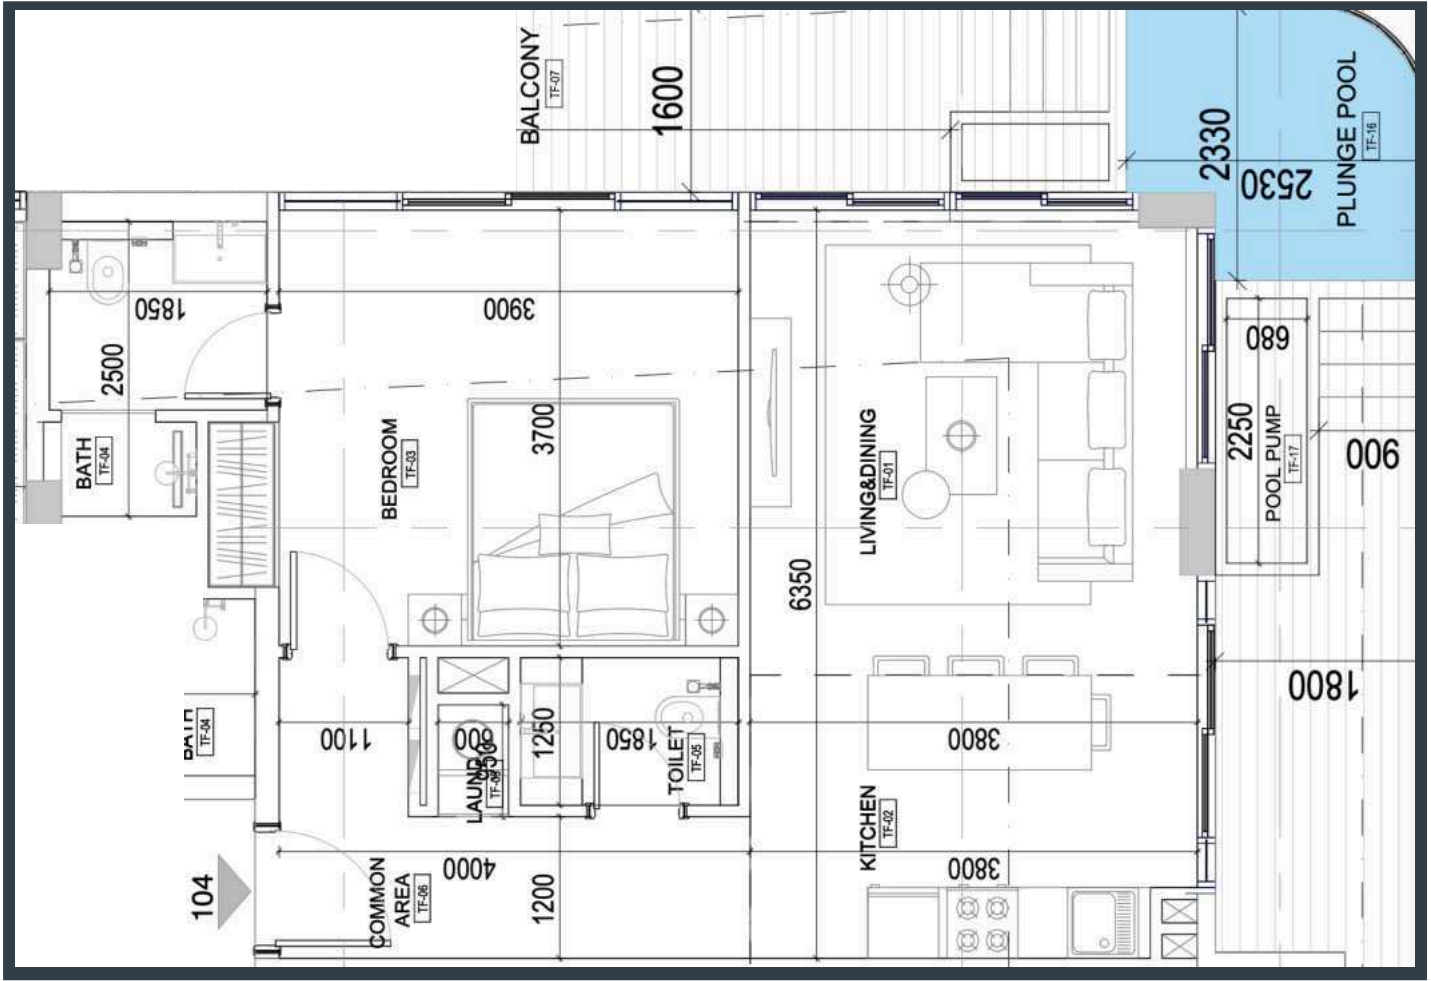



Unit No.: 104

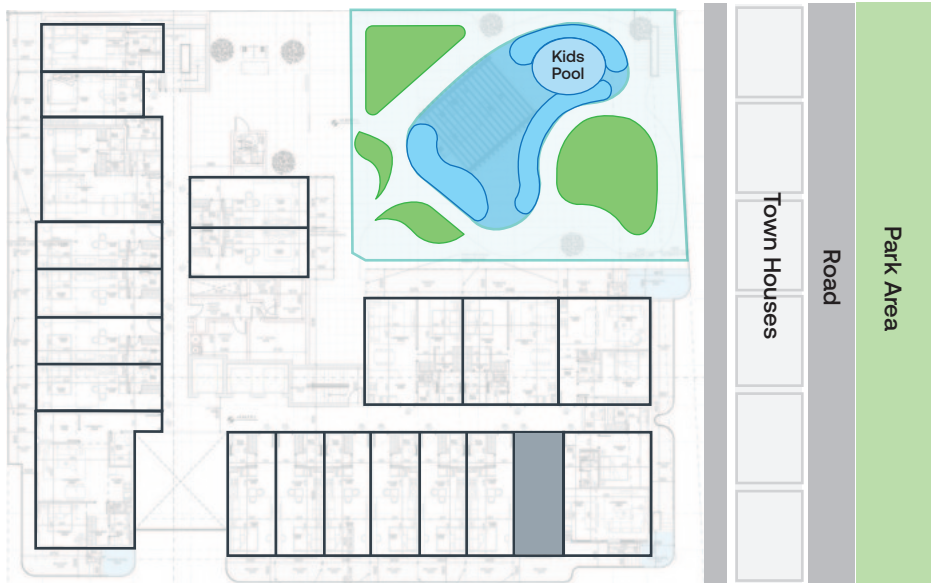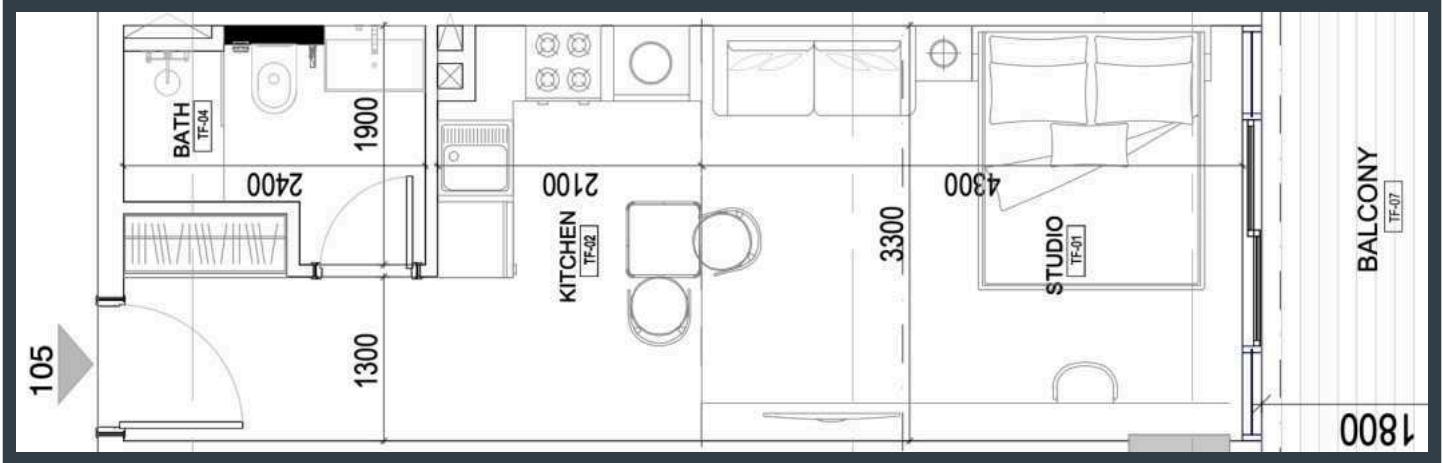



Unit No.: 105

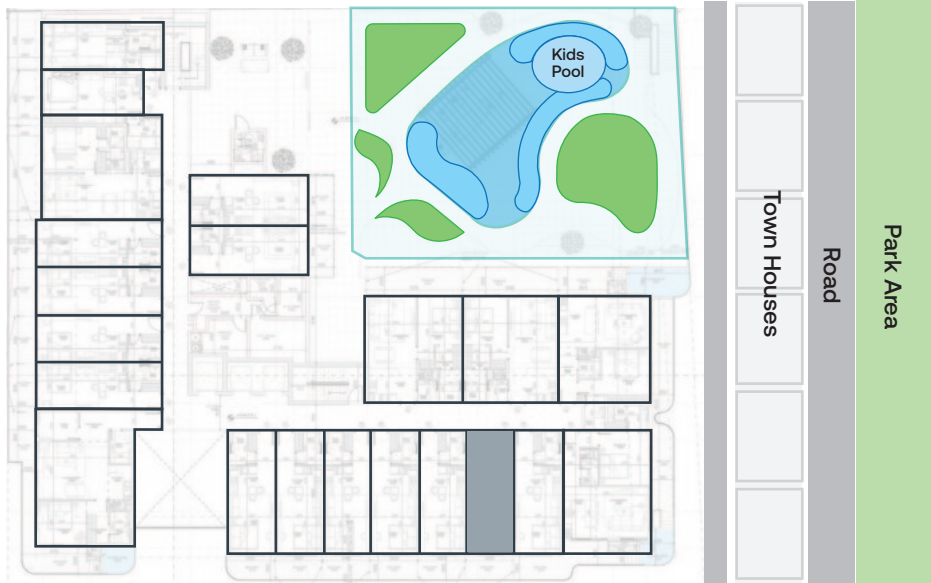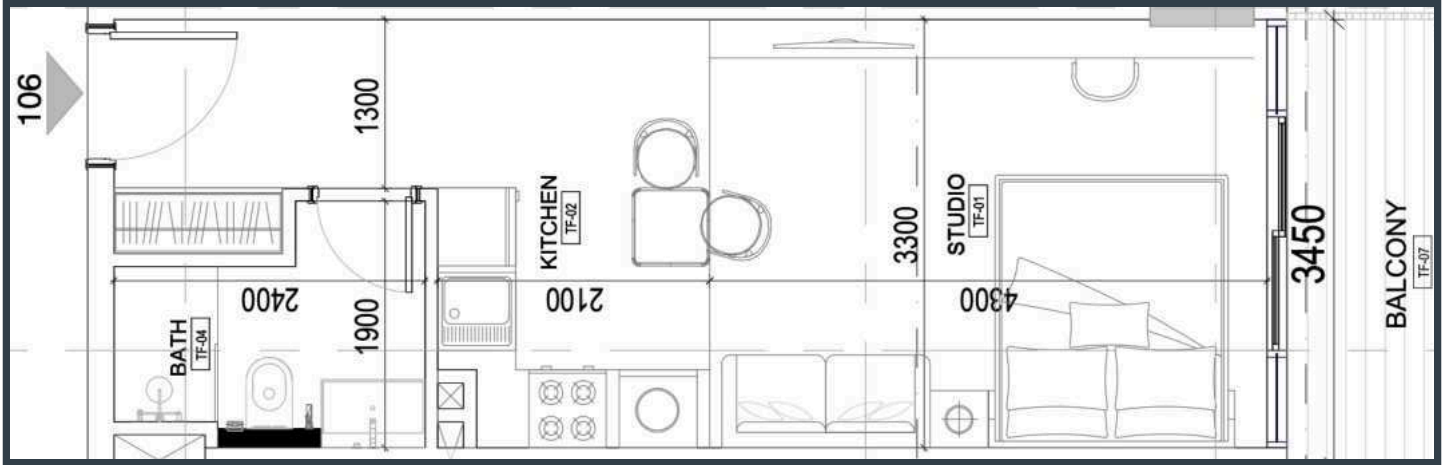



Unit No.: 106

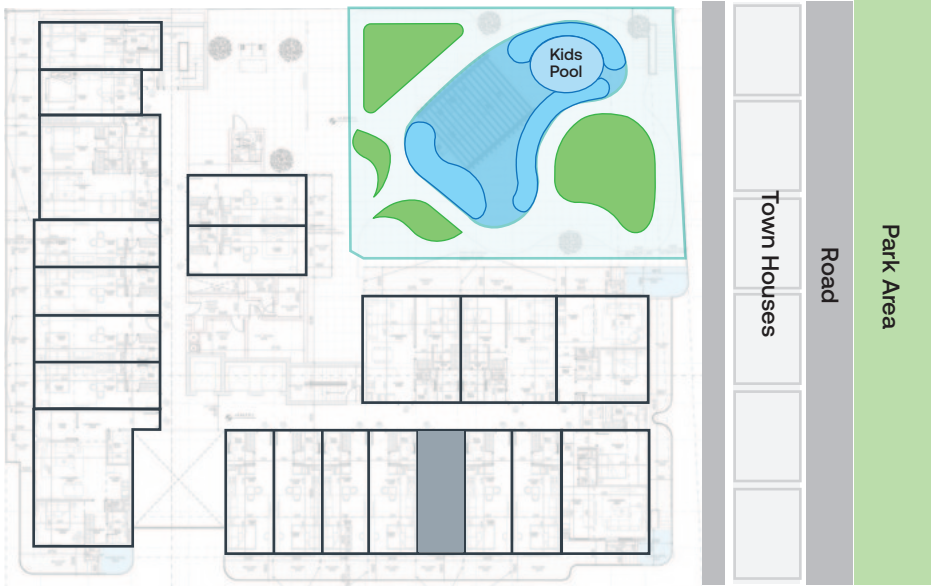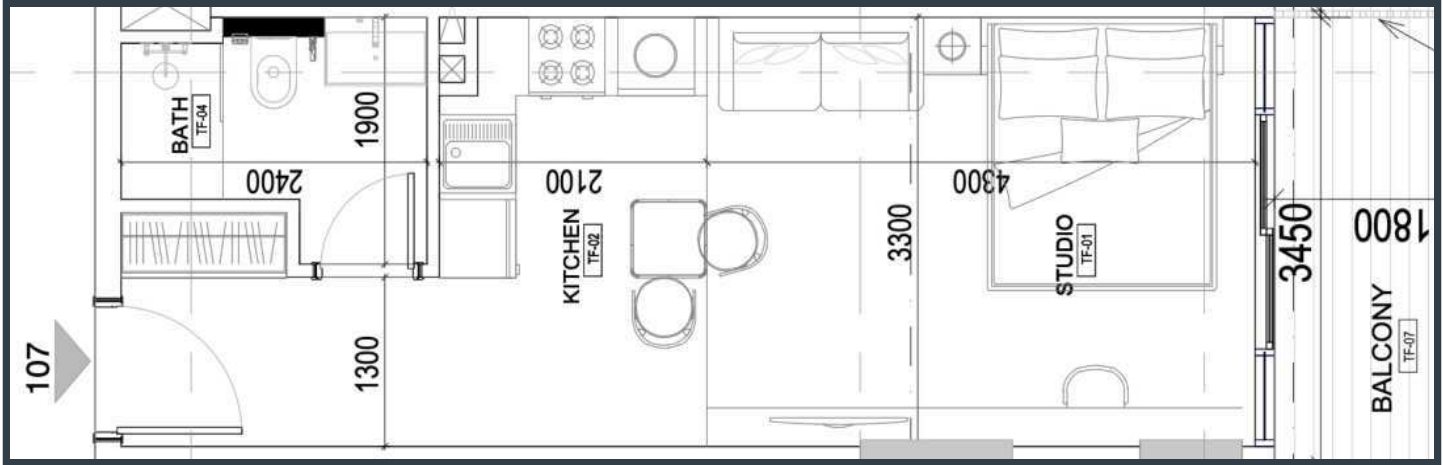



Unit No.: 107

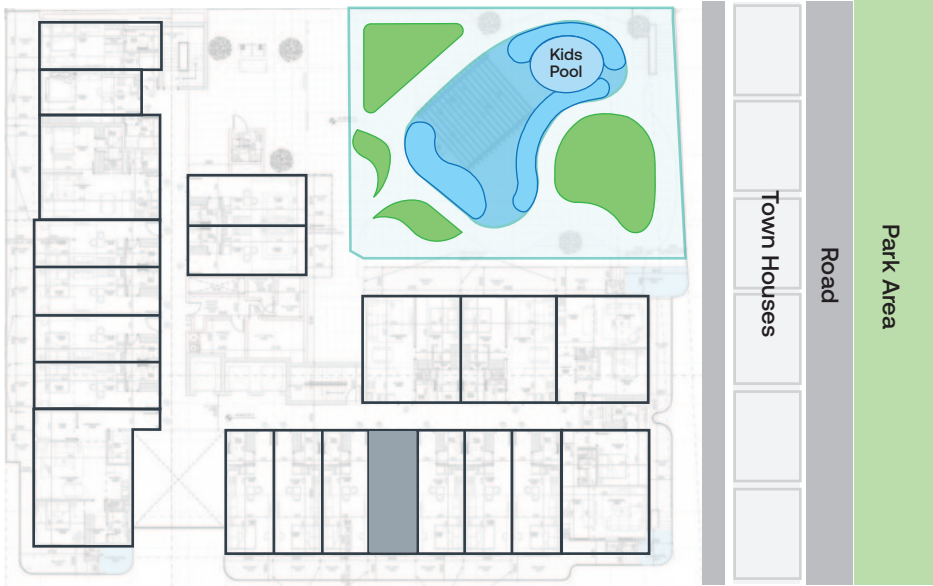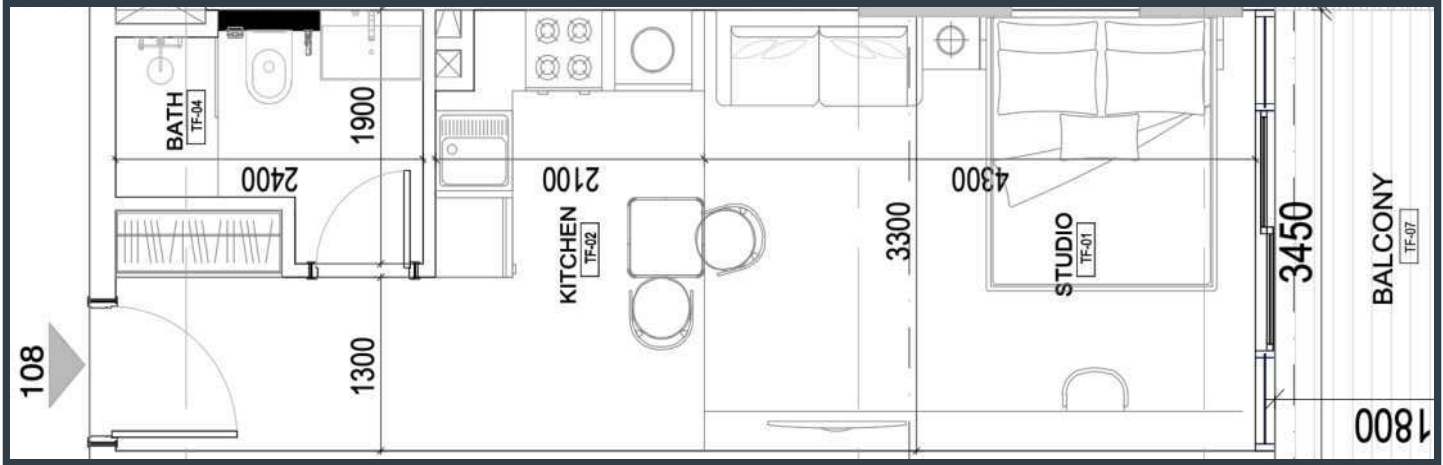



Unit No.: 108

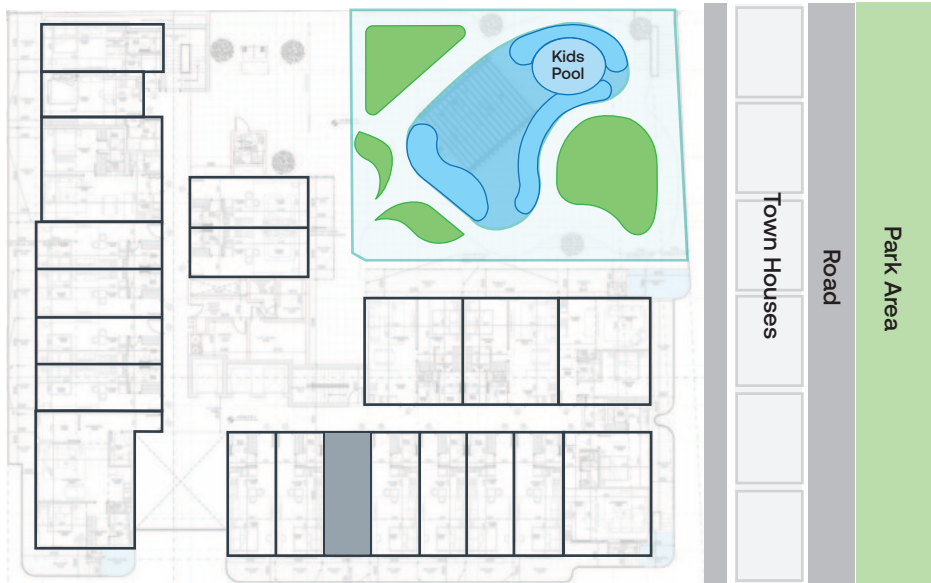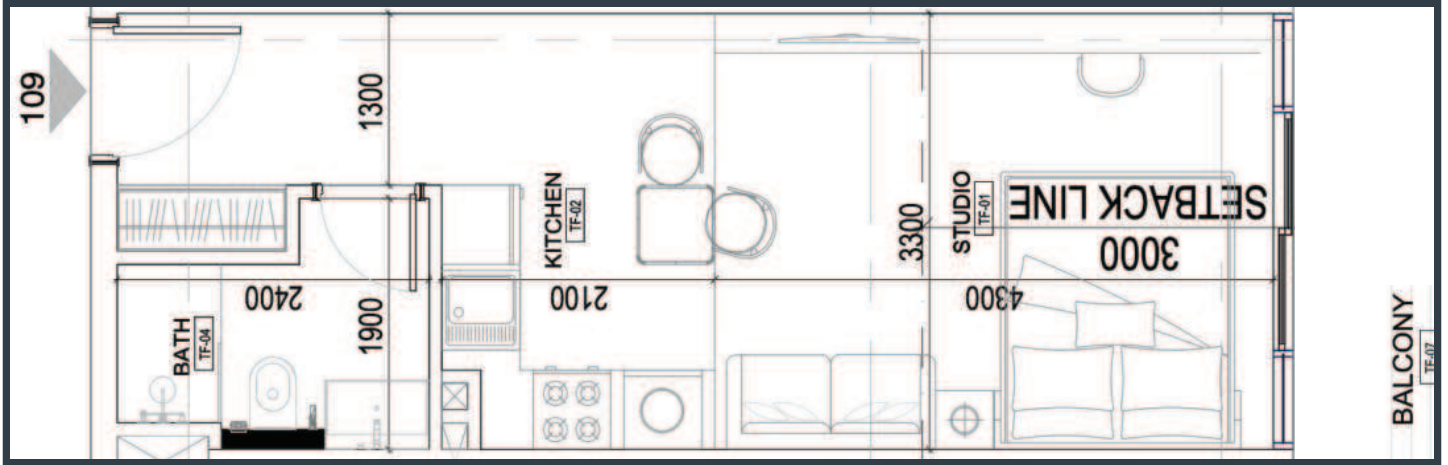




Unit No.: 109

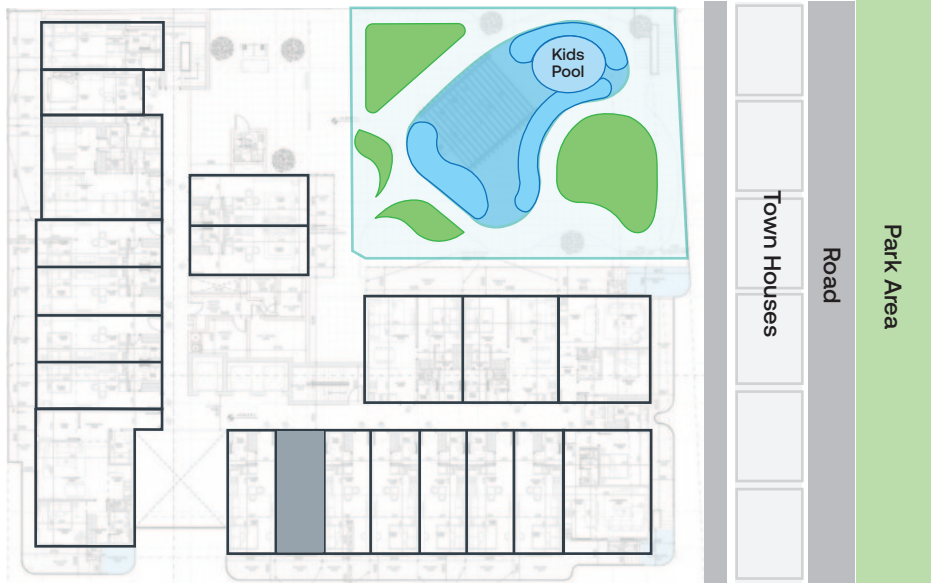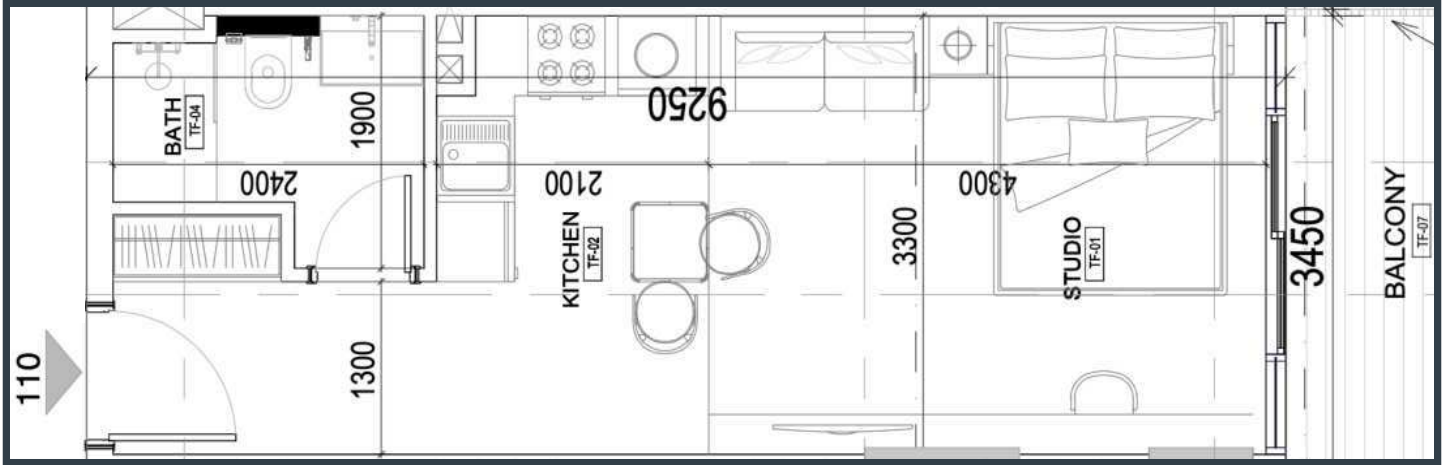




Unit No.: 110

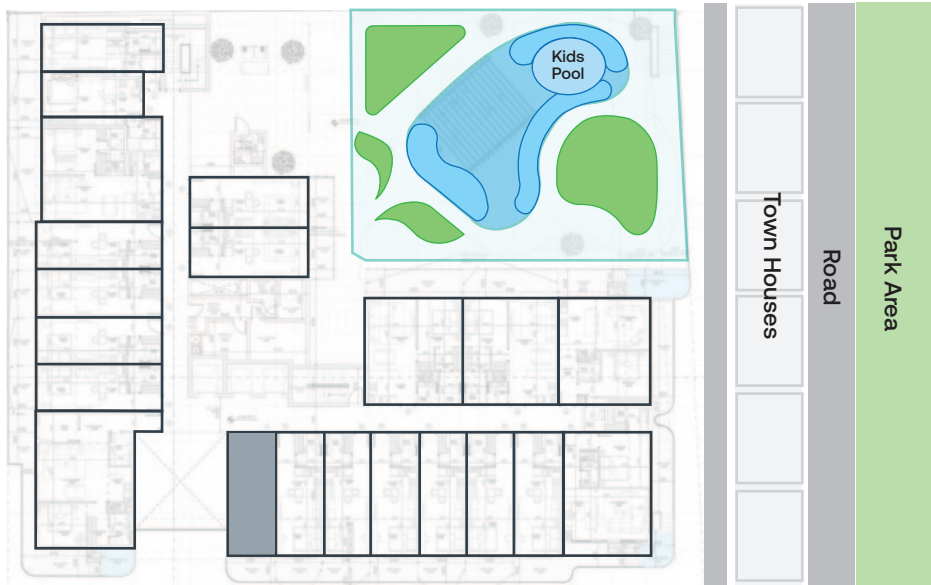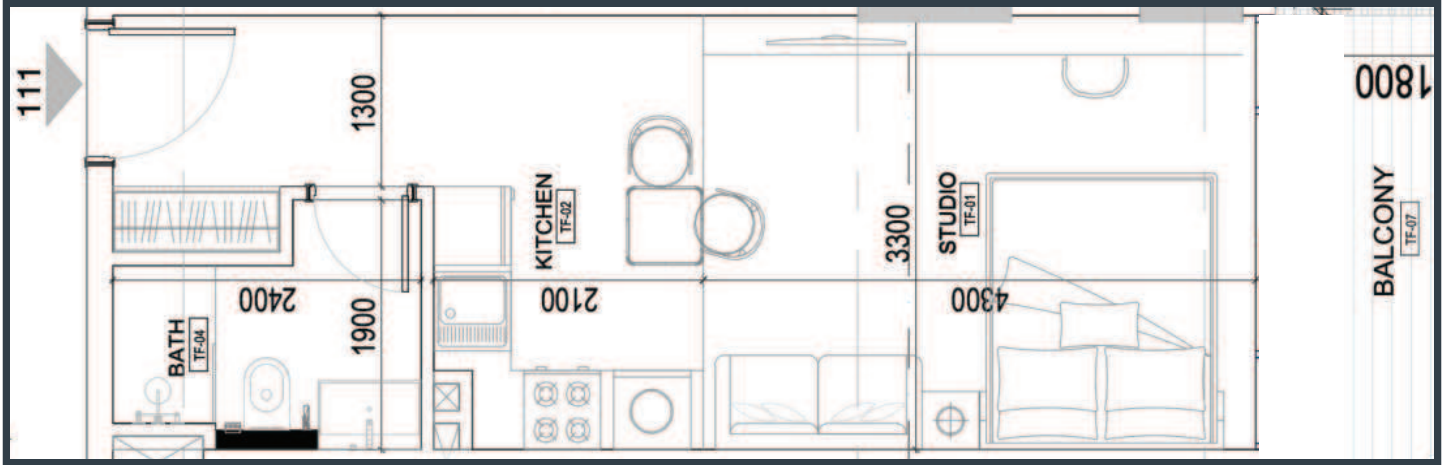




Unit No.: 111

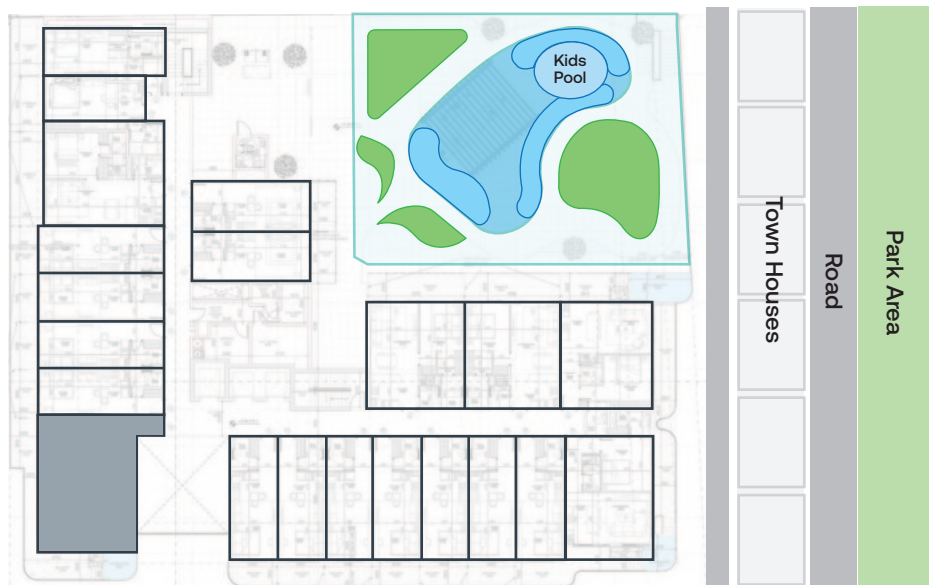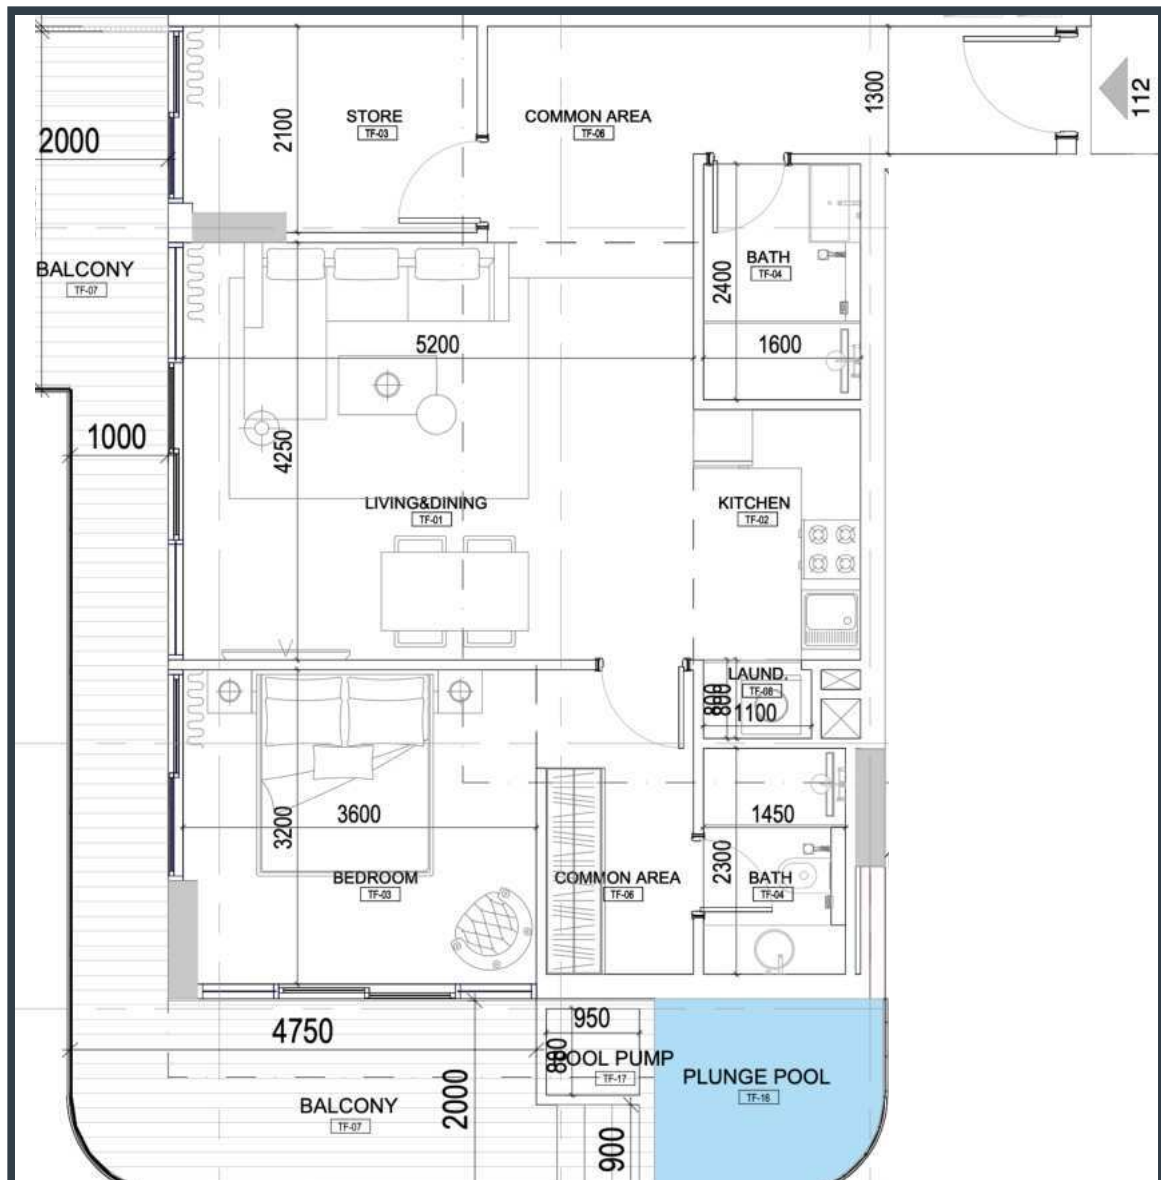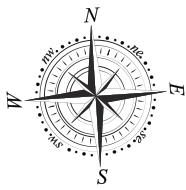




Unit No.: 112

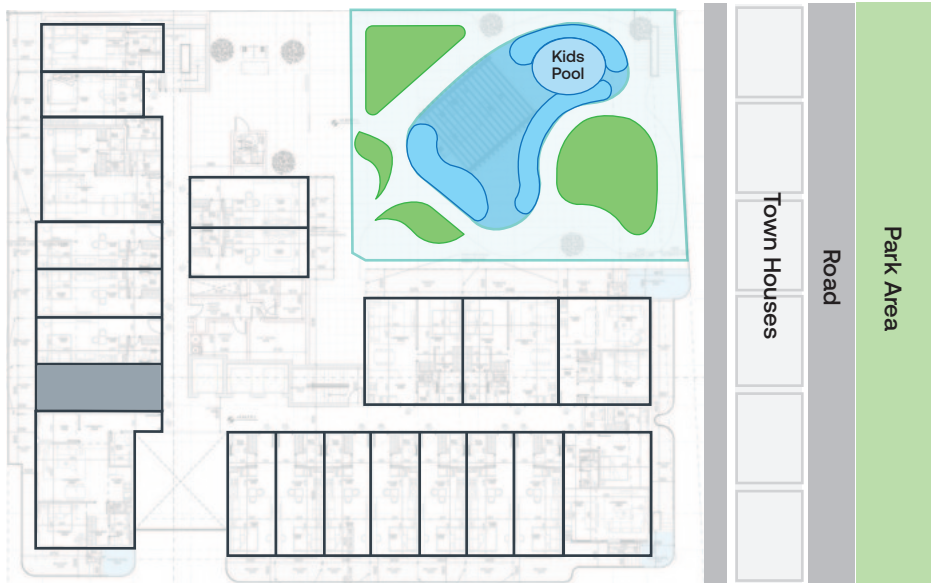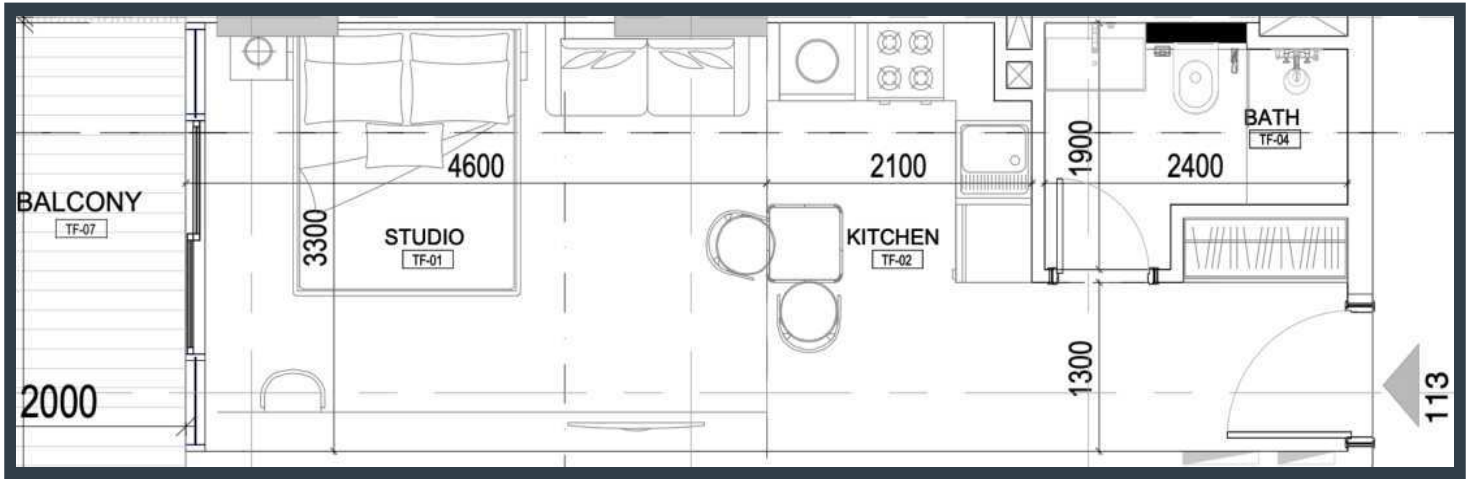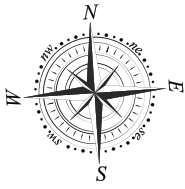




Unit No.: 113

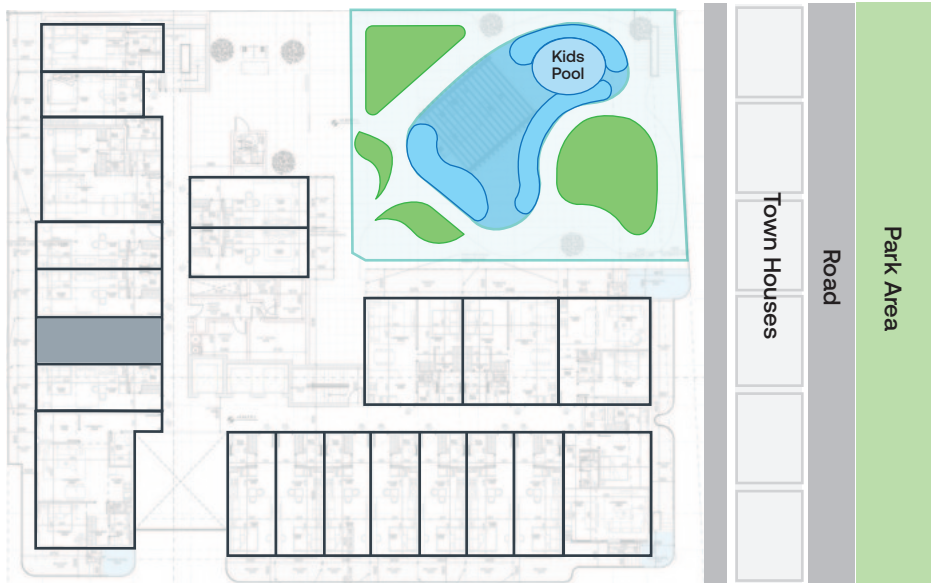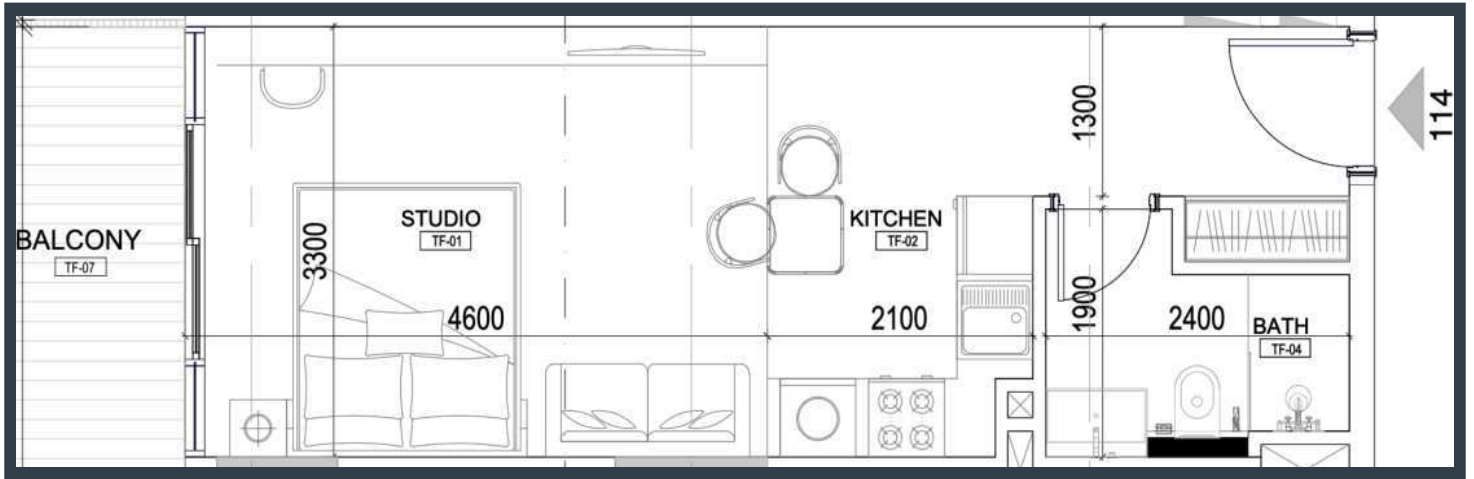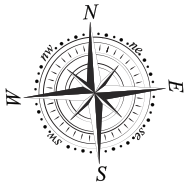




Unit No.: 114

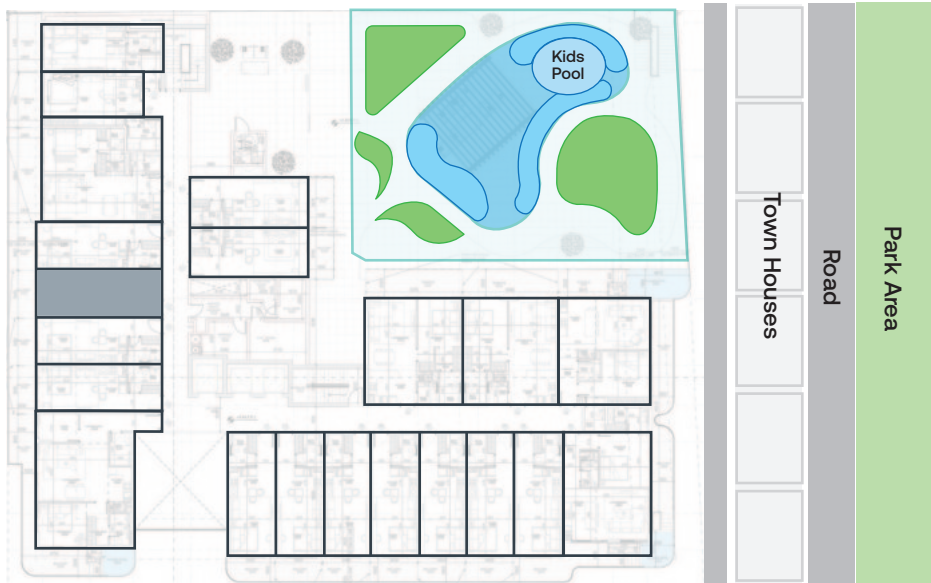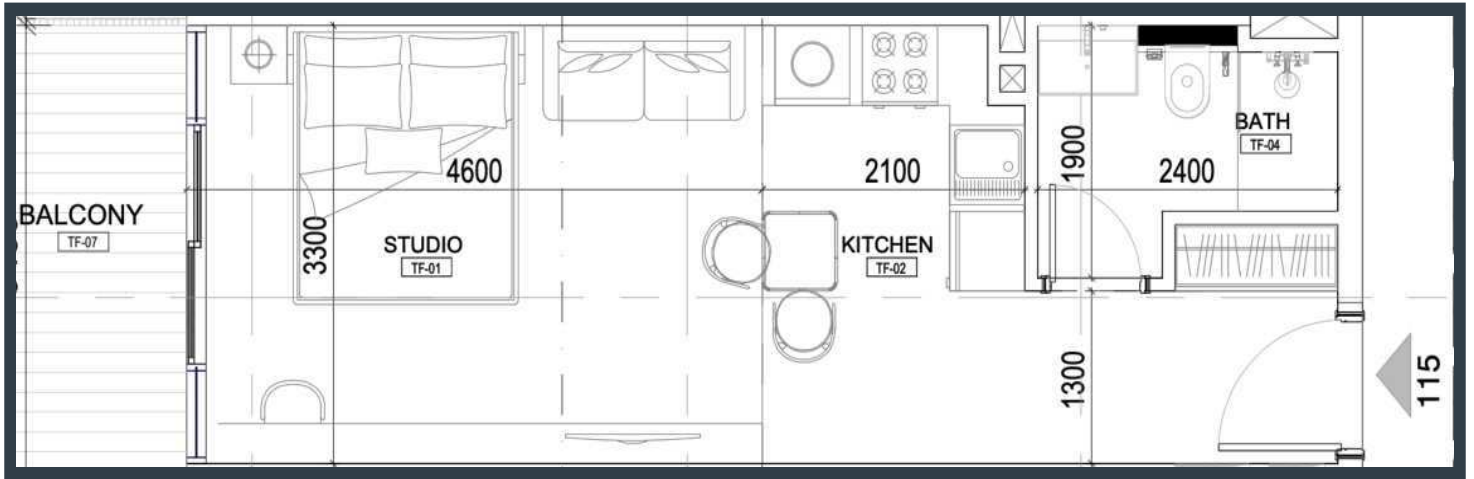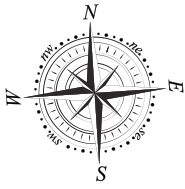




Unit No.: 115

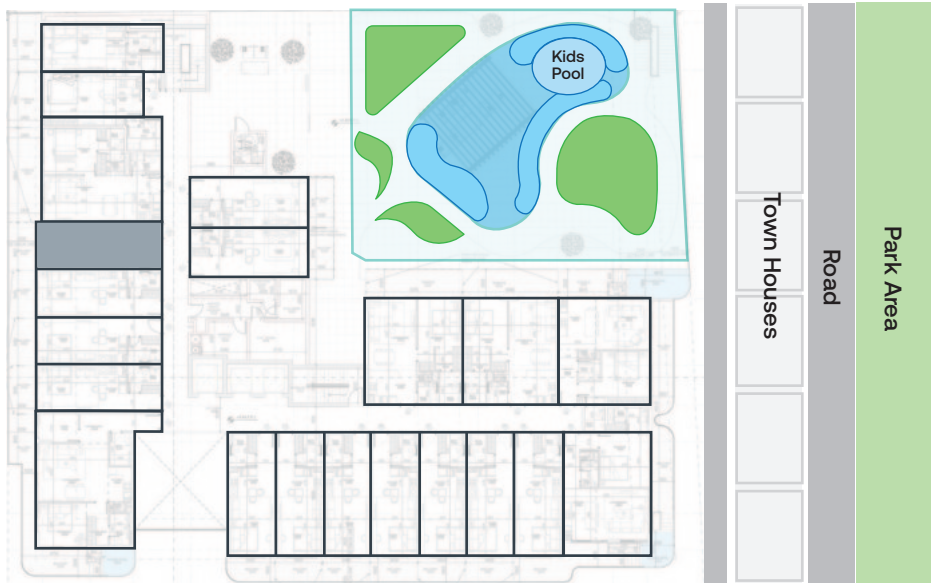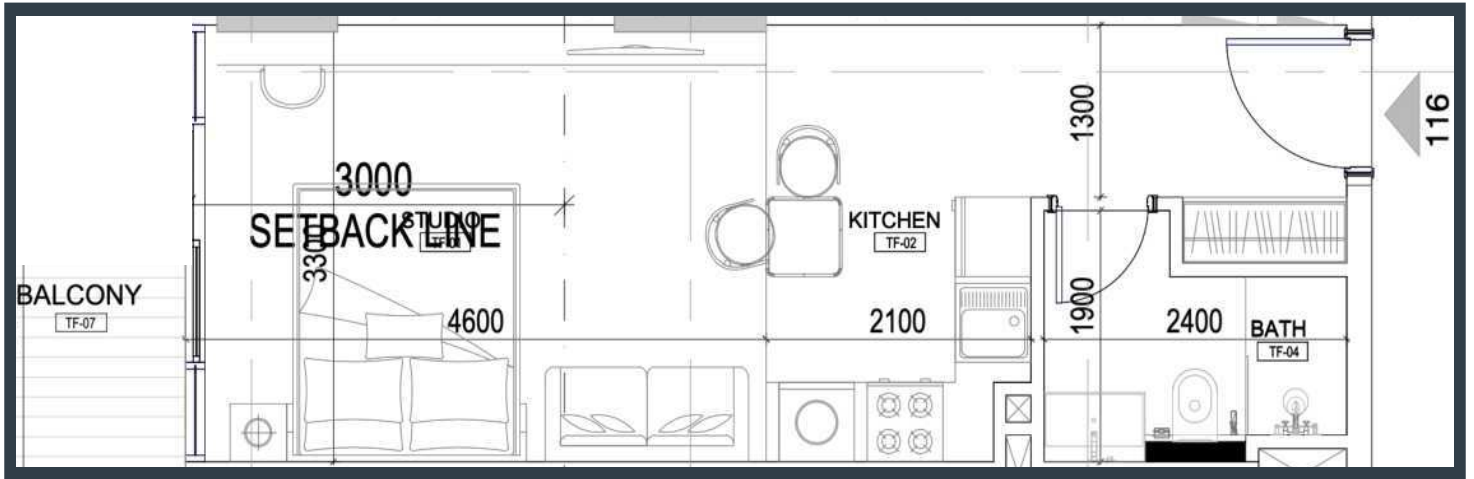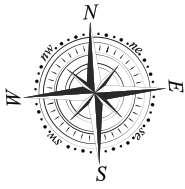




Unit No.: 116

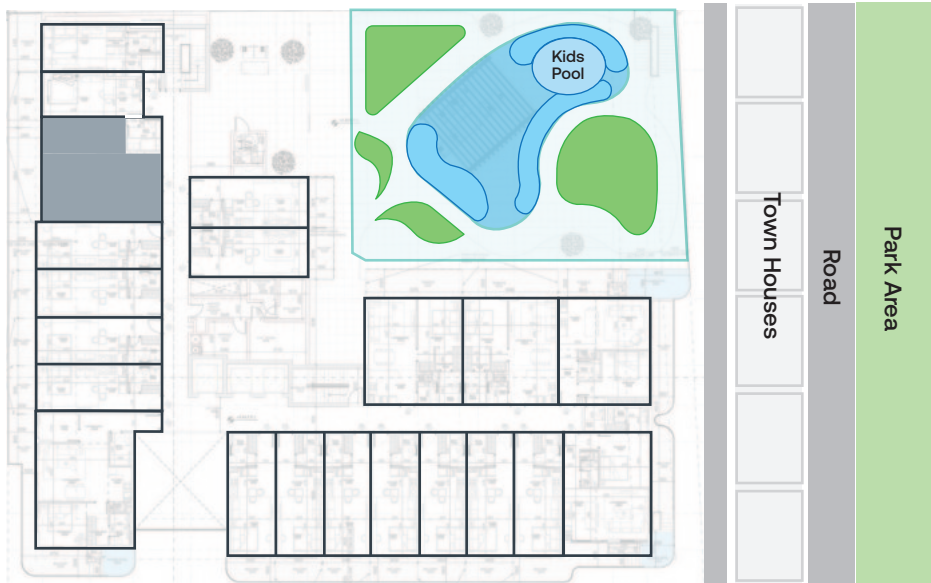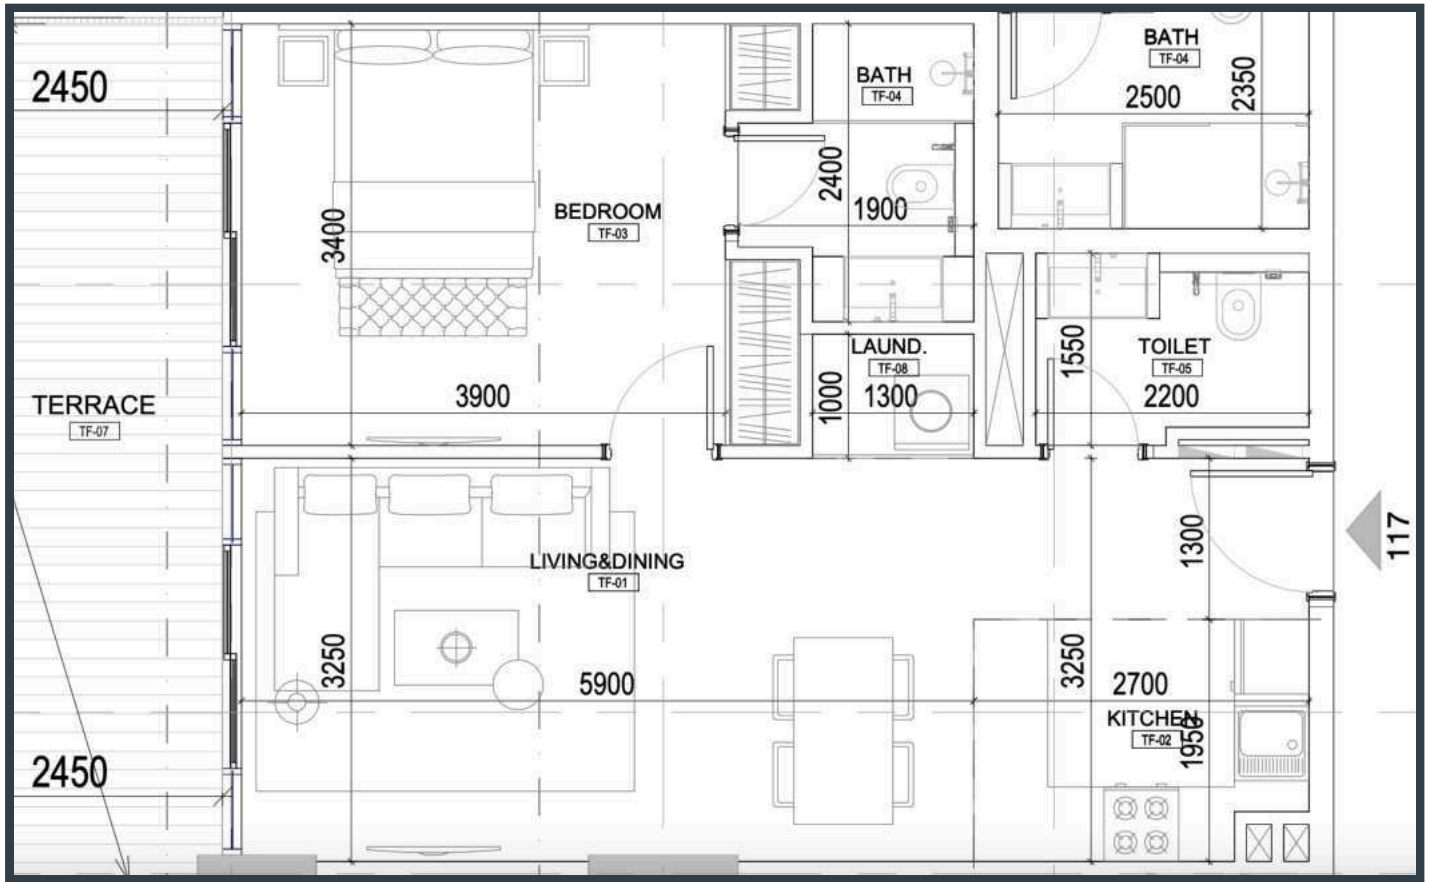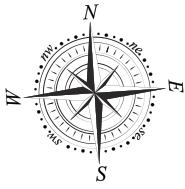




Unit No.: 117

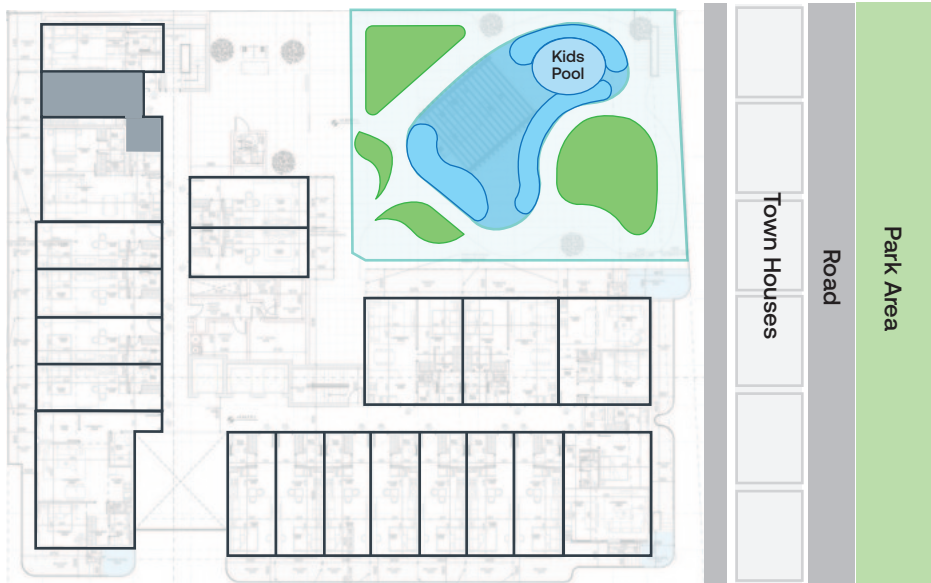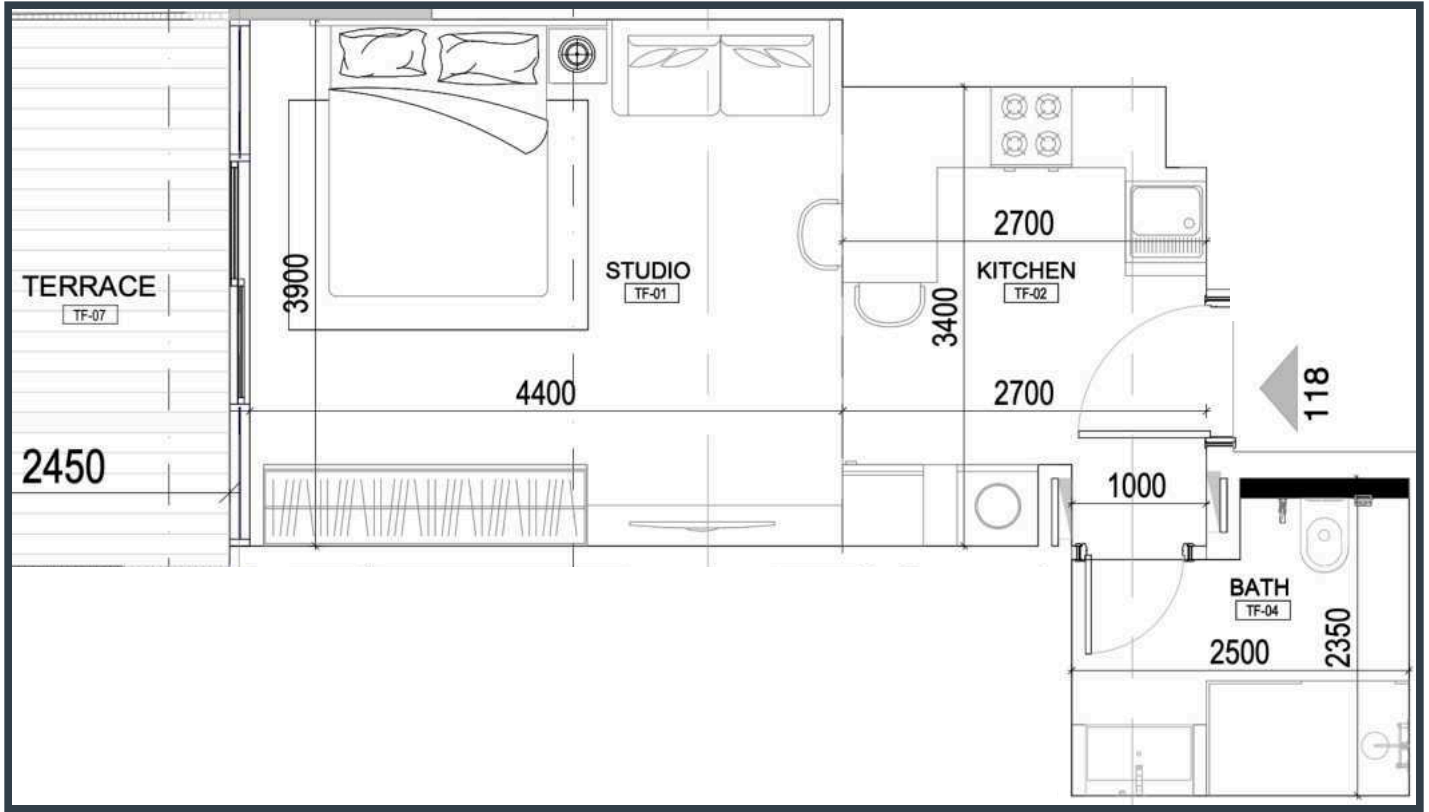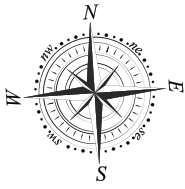




Unit No.: 118

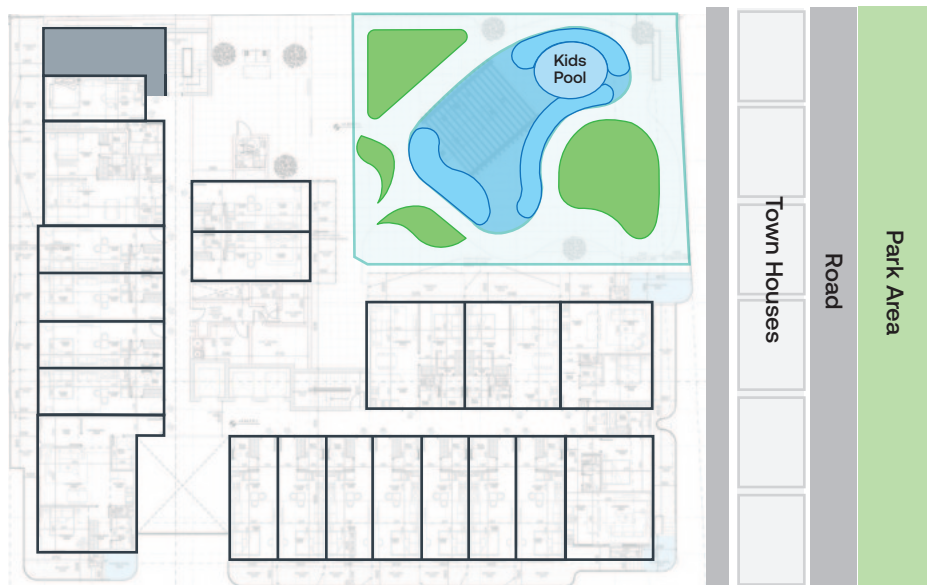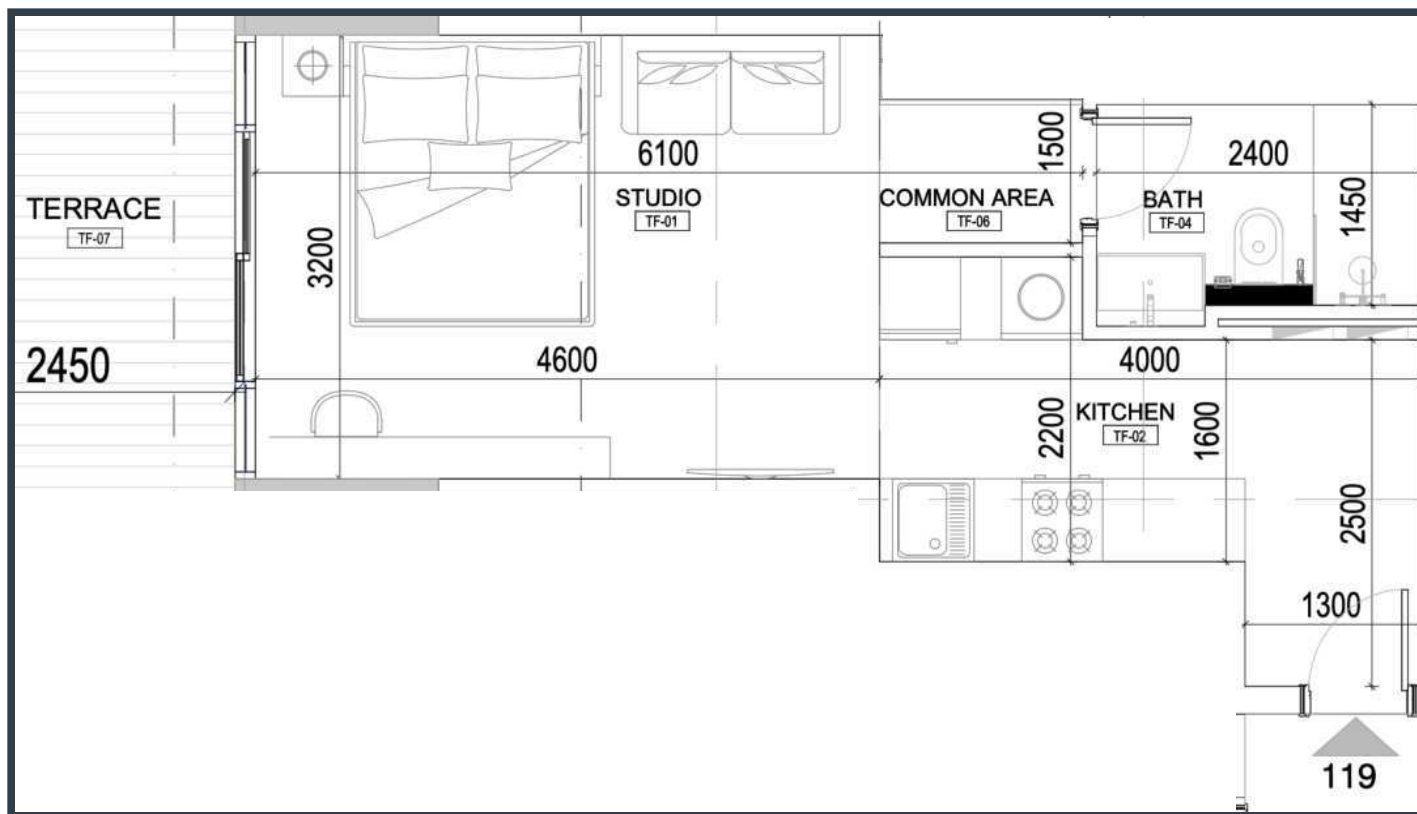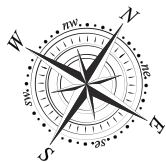


Unit No.: 119

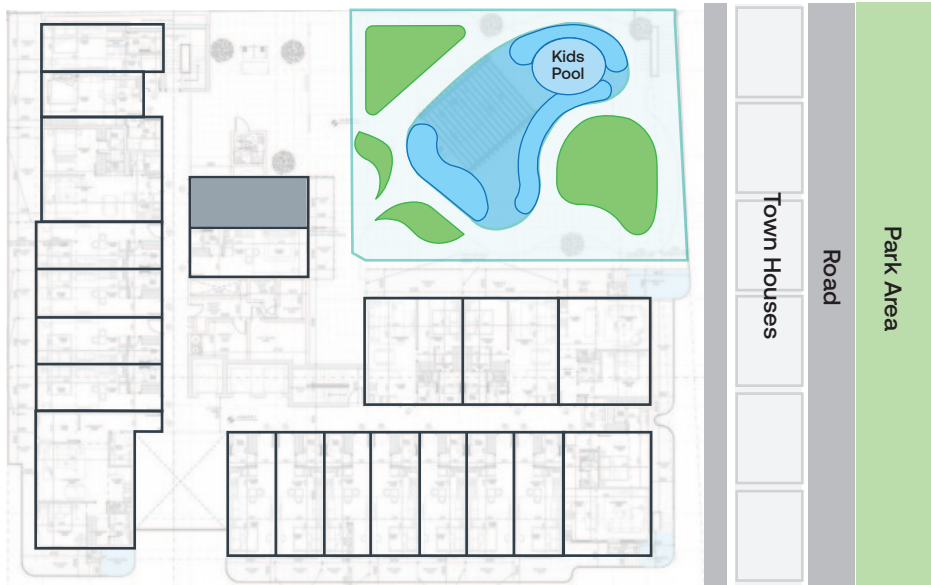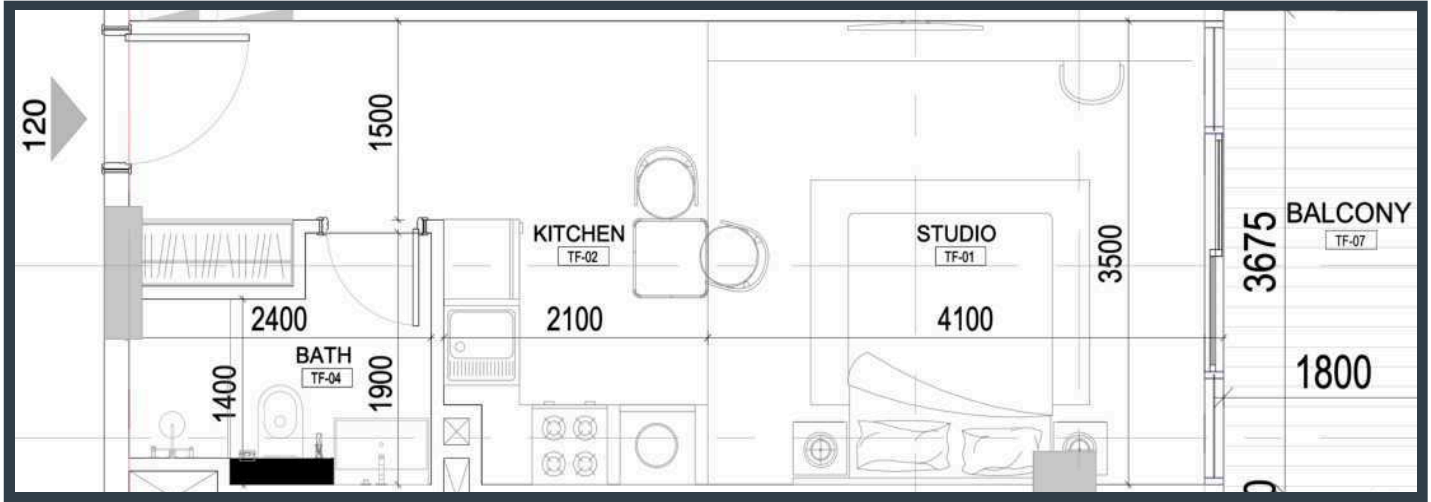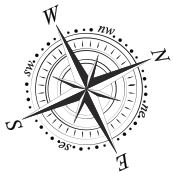


Unit No.: 120

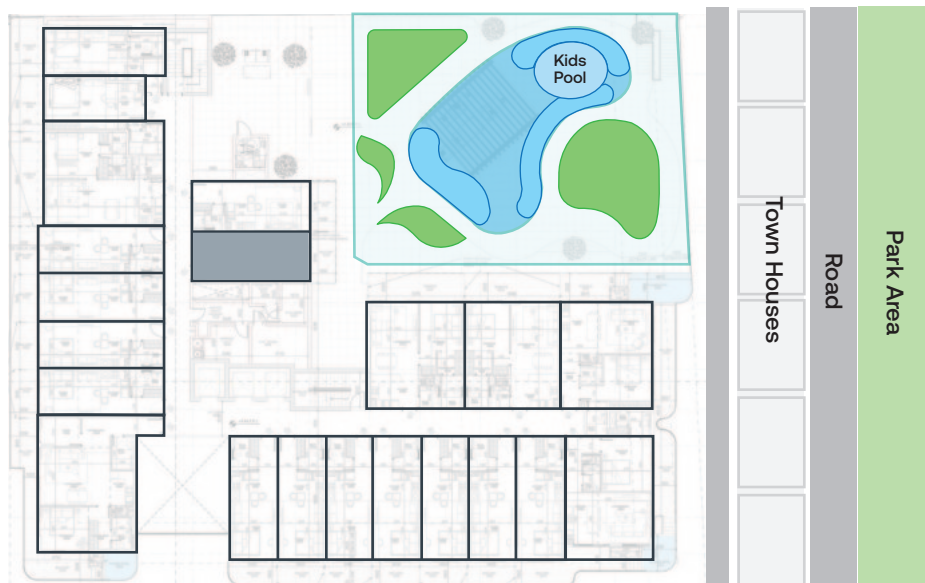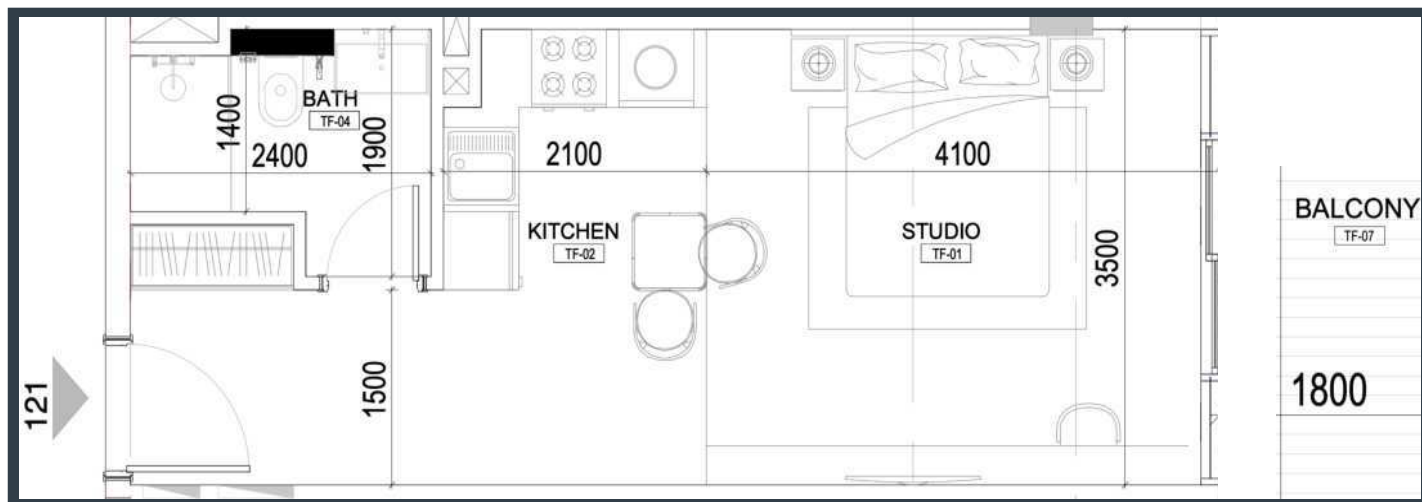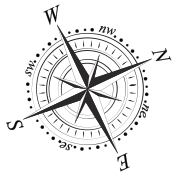


Unit No.: 121

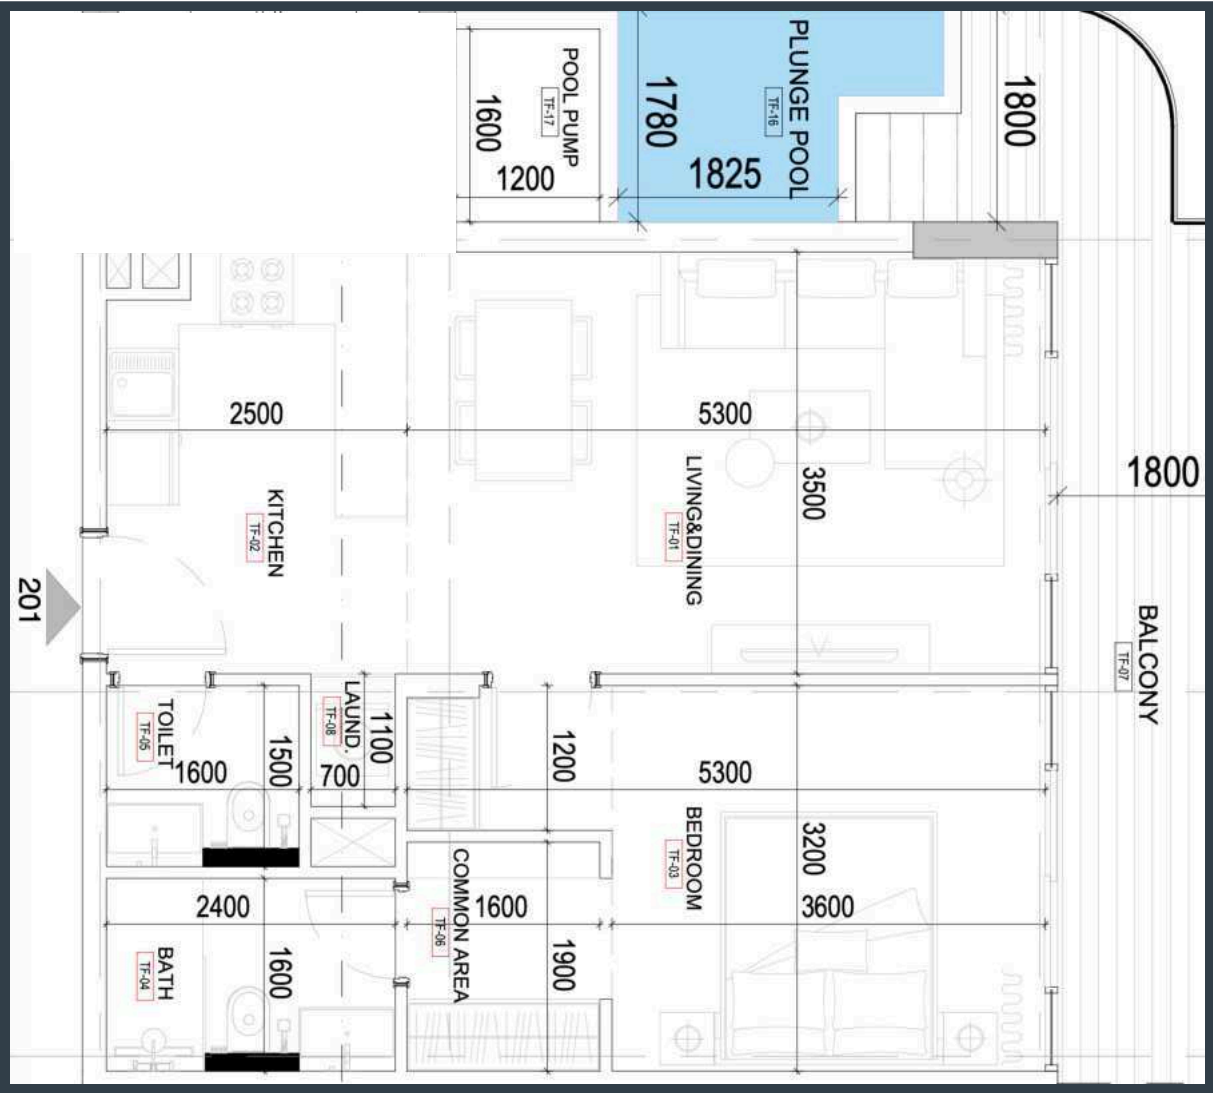


Unit No.: 201

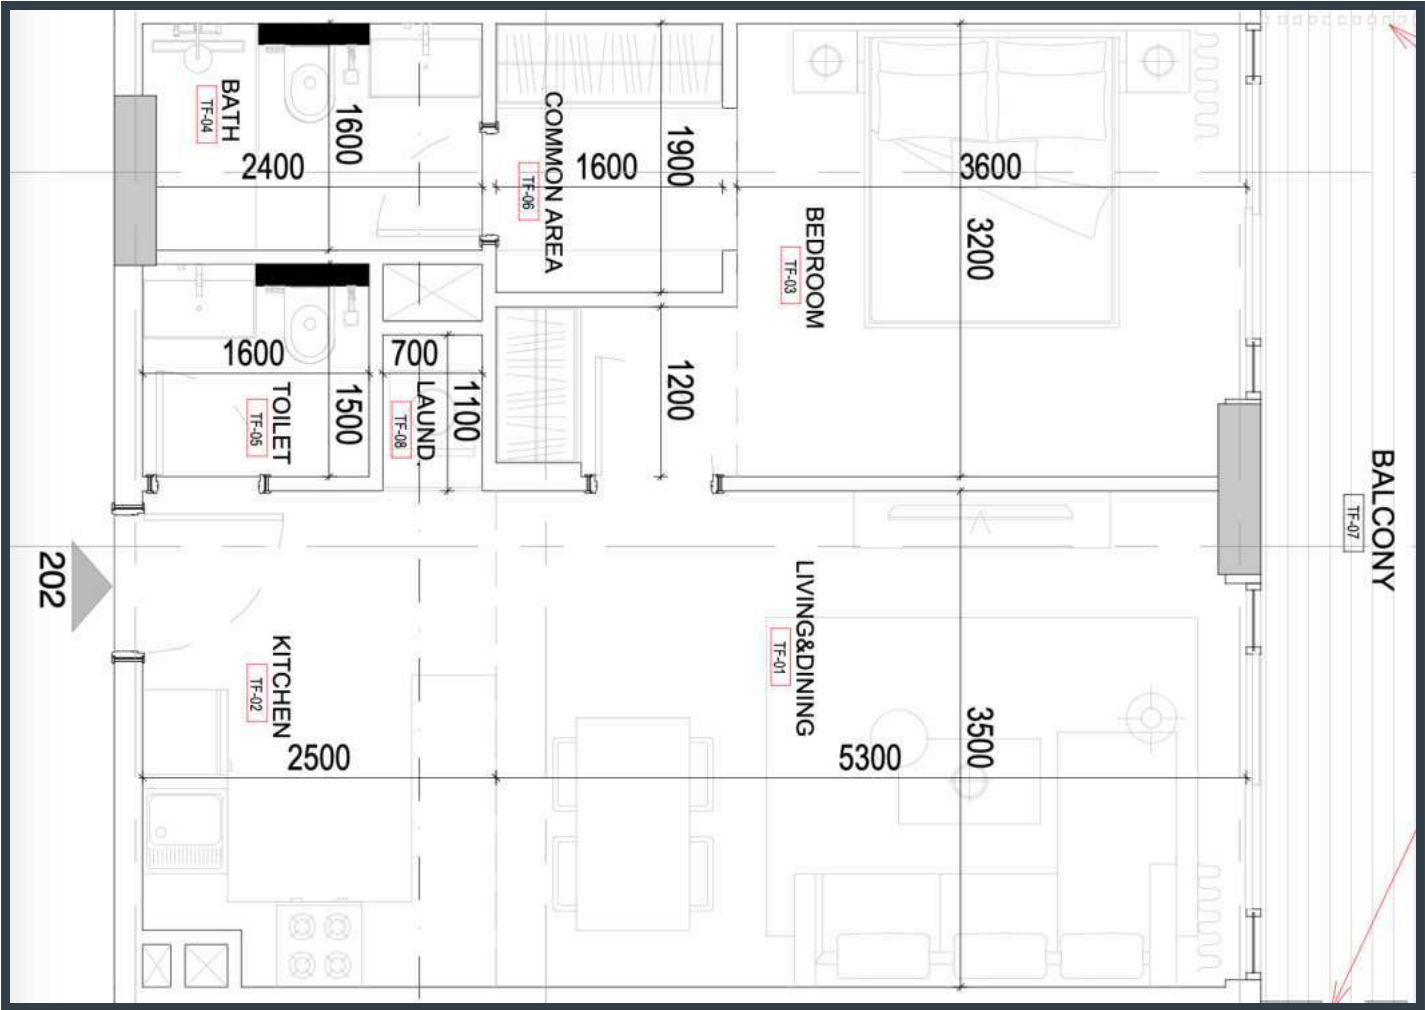


Unit No.: 202

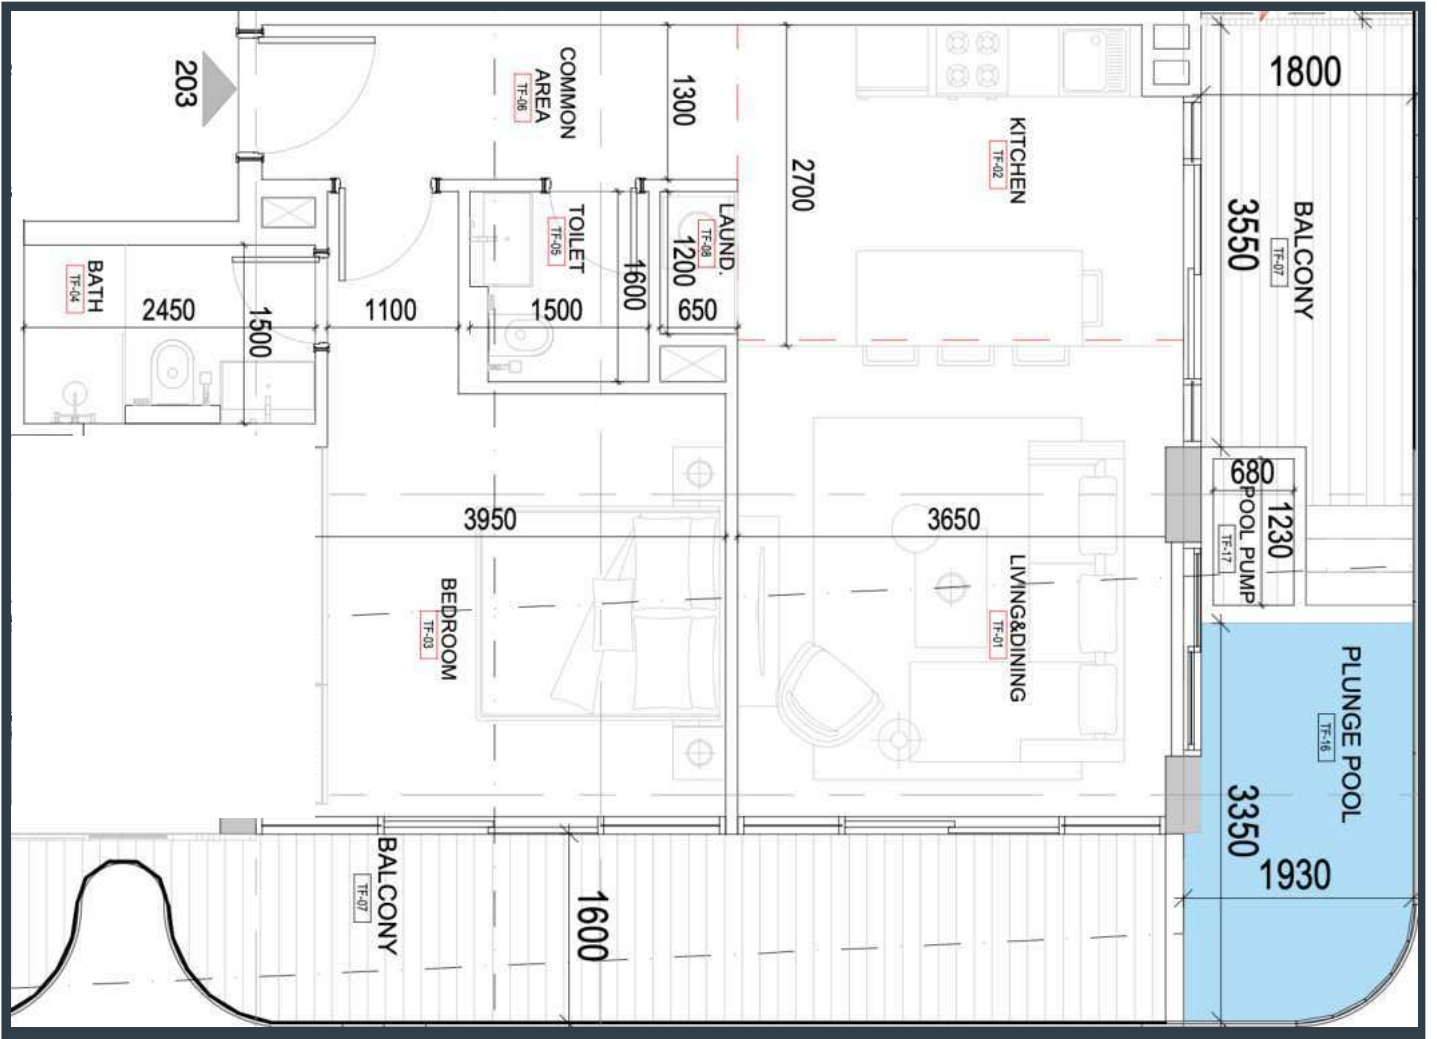


Unit No.: 203

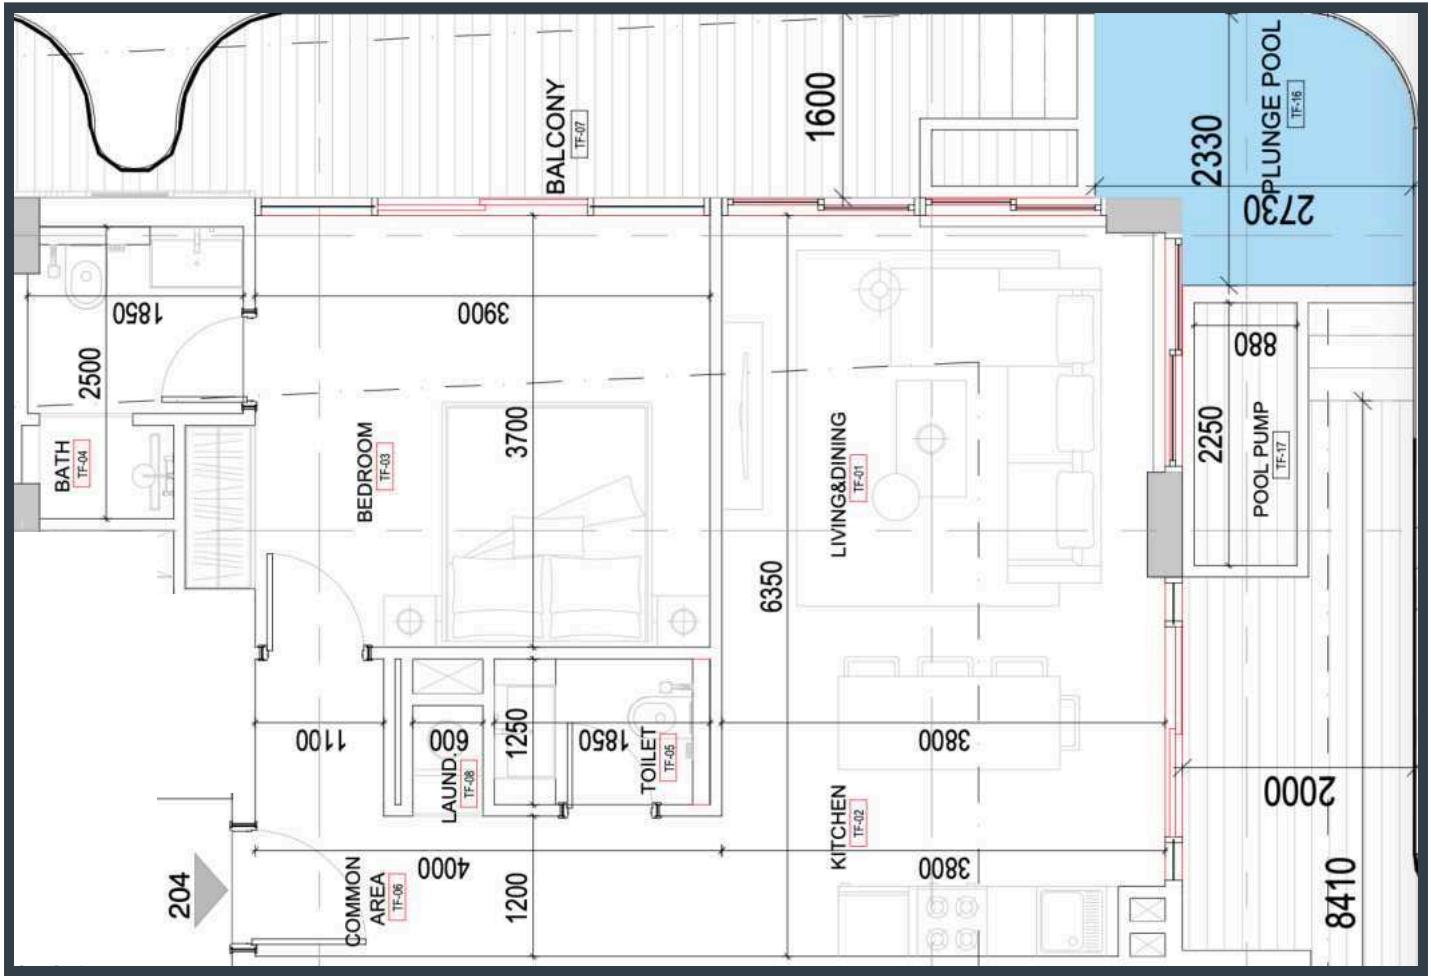


Unit No.: 204

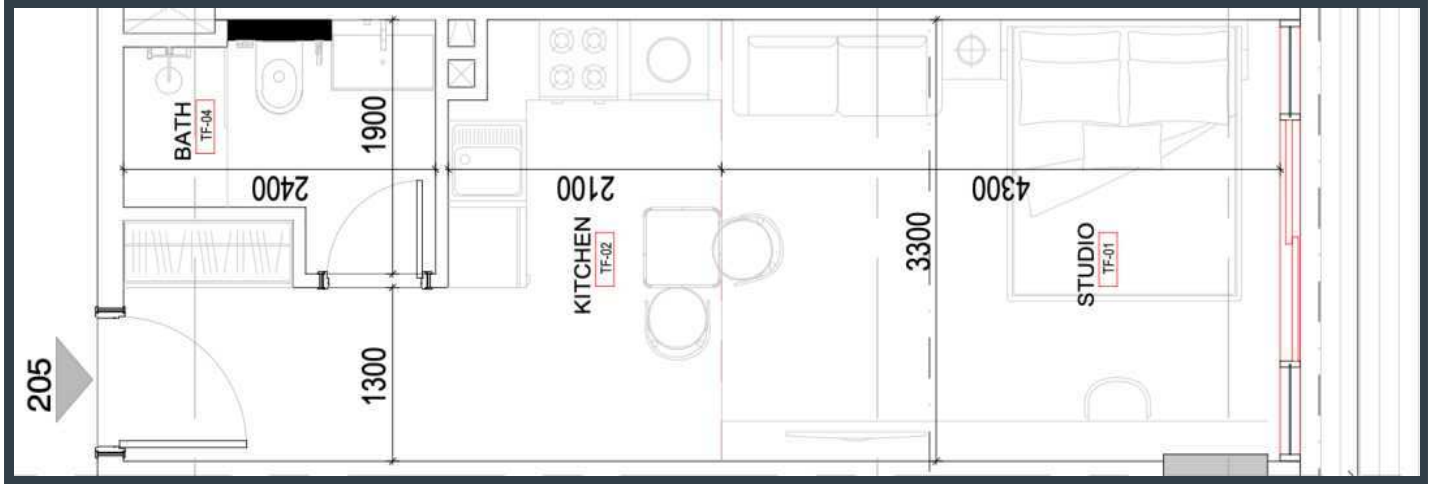


Unit No.: 205

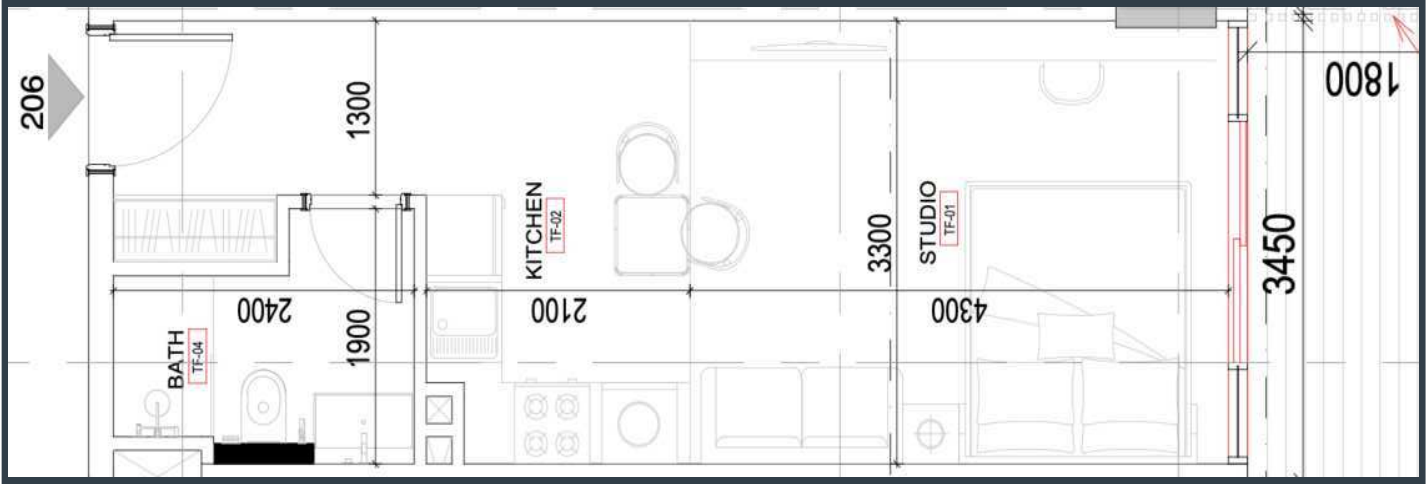


Unit No.: 206

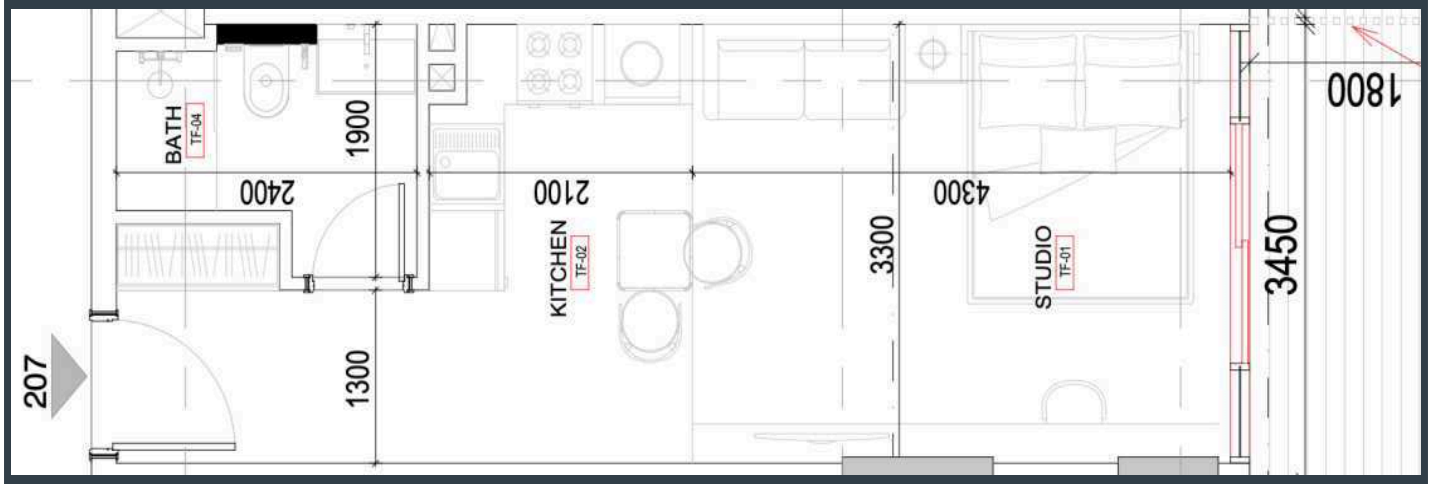


Unit No.: 207

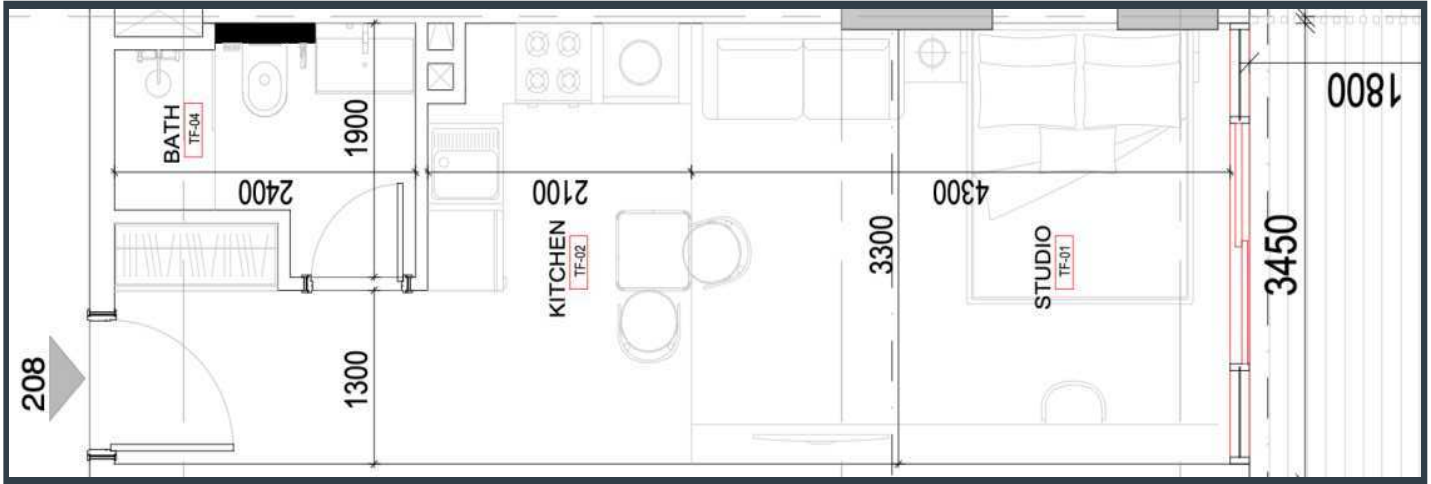


Unit No.: 208

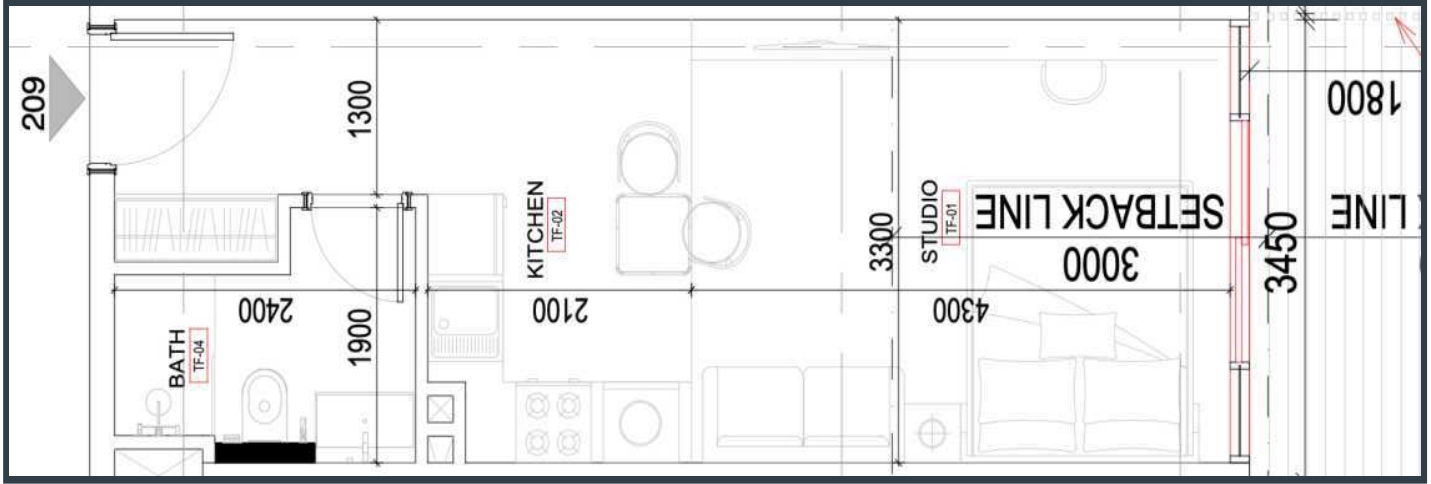


Unit No.: 209

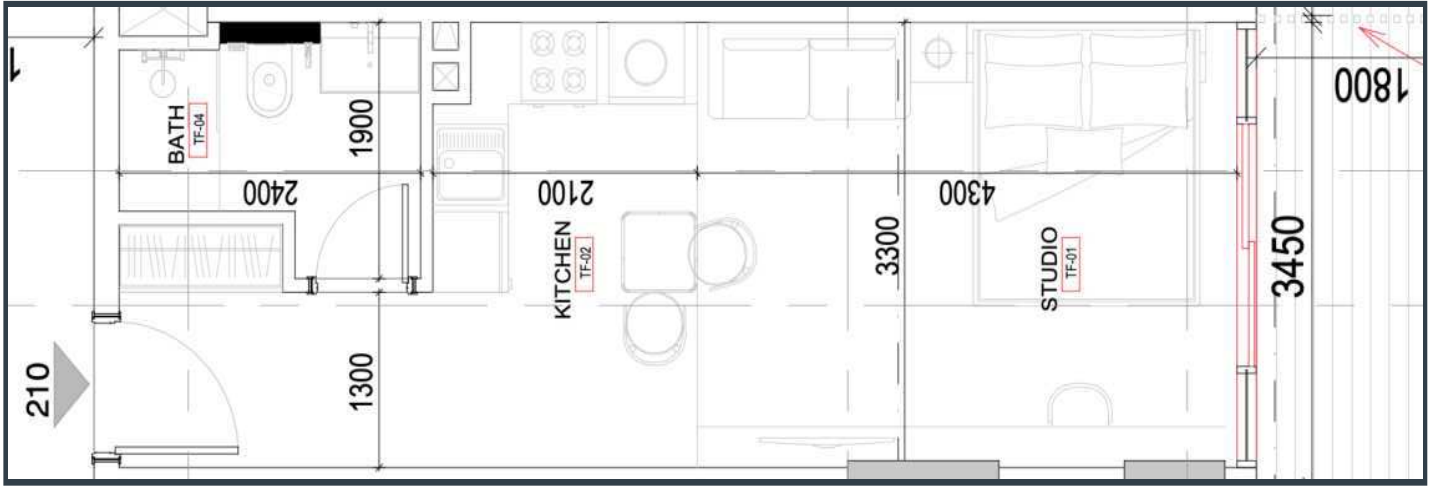


Unit No.: 210

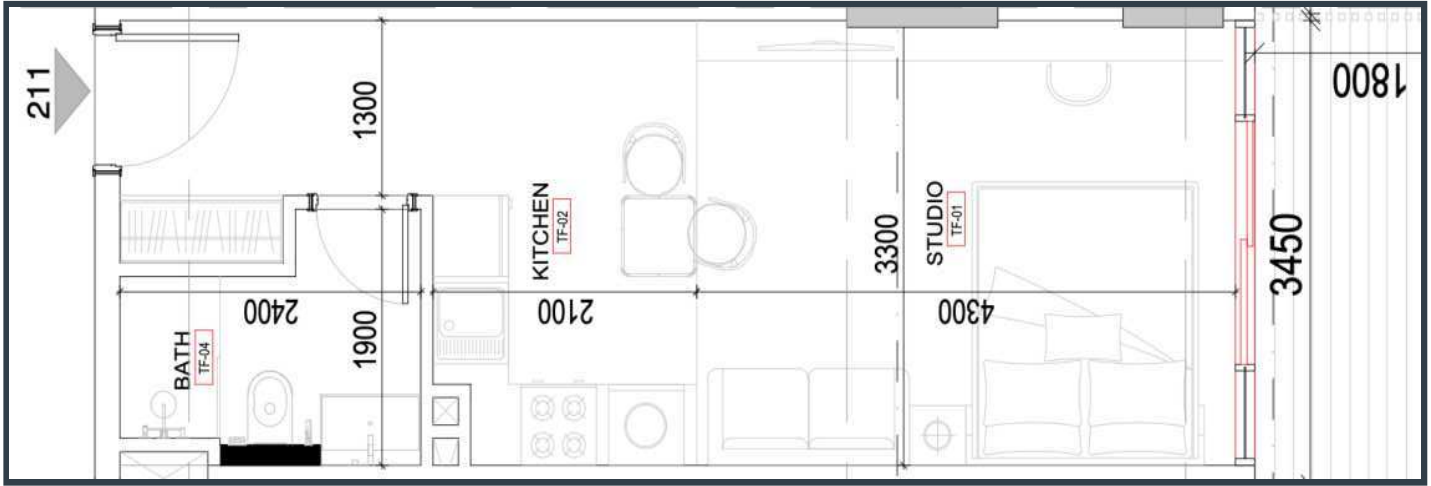


Unit No.: 211

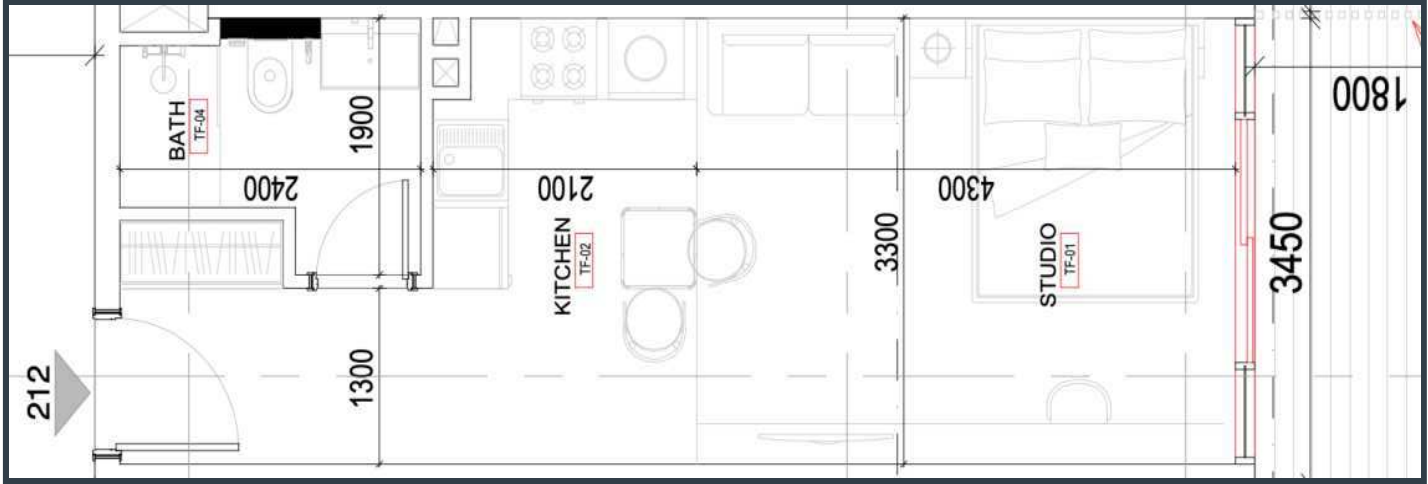



Unit No.: 212

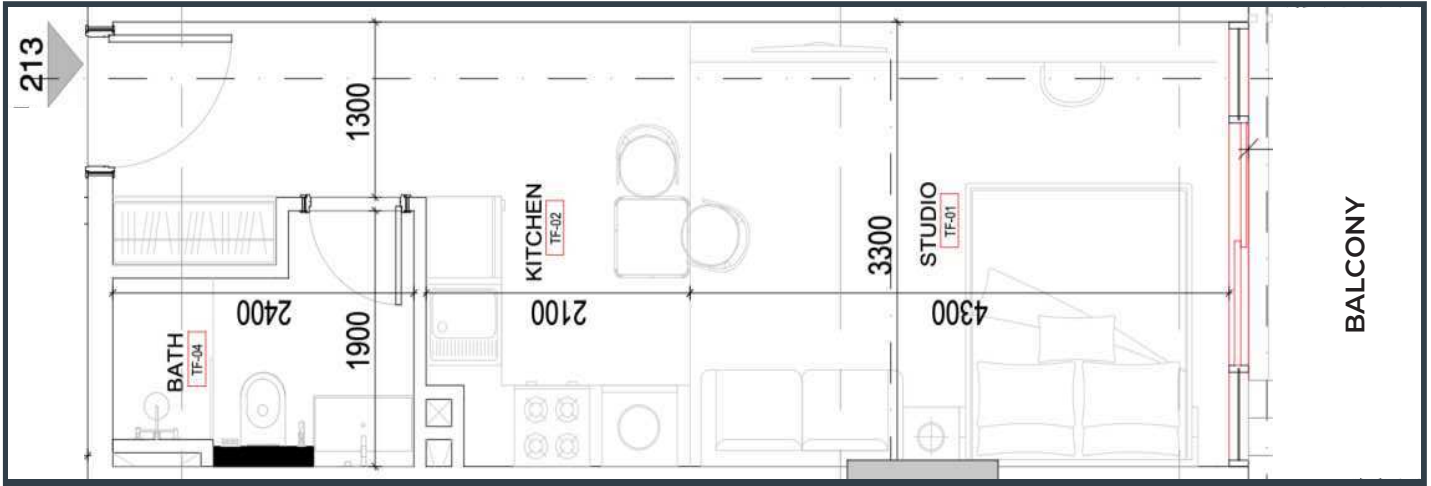



Unit No.: 213

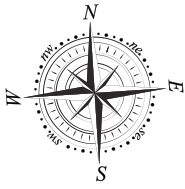



Unit No.: 214

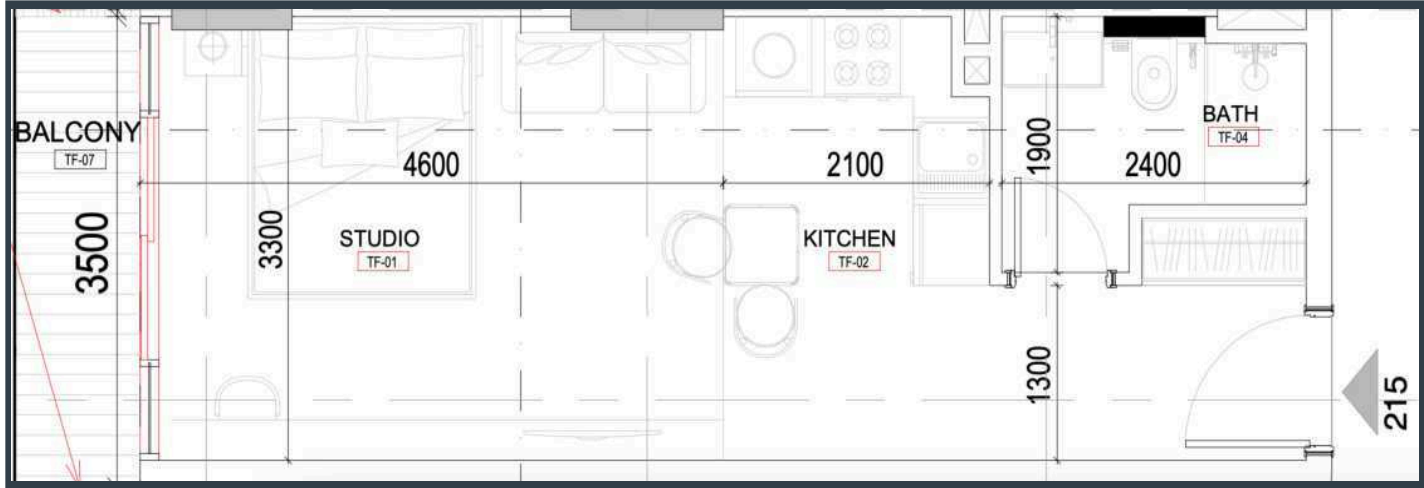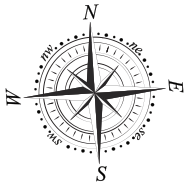



Unit No.: 215

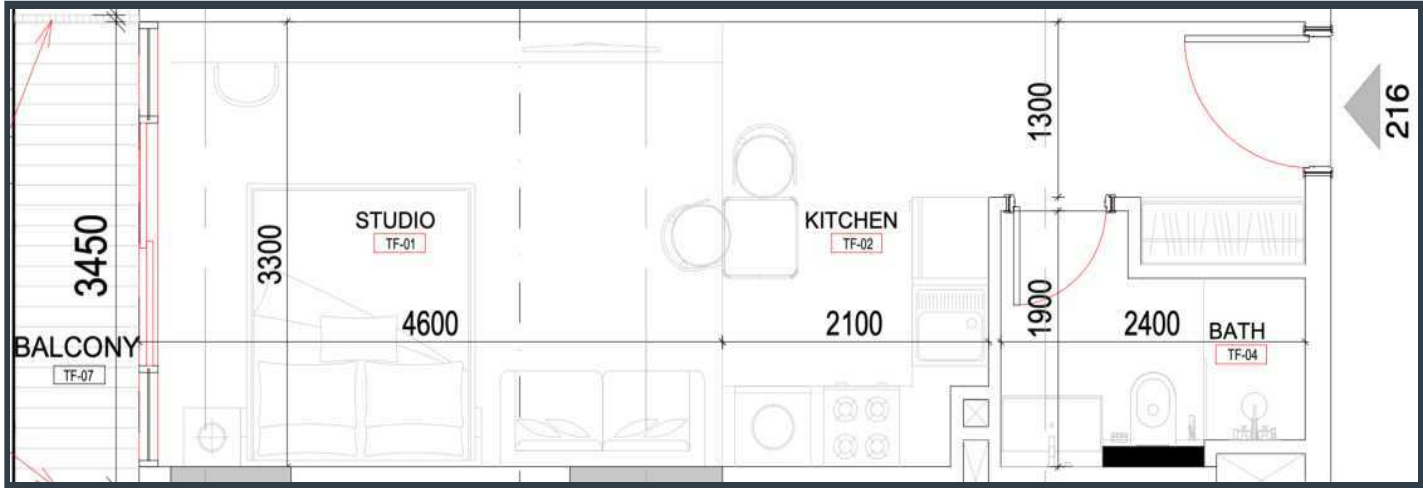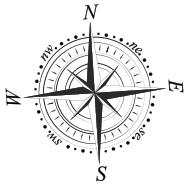



Unit No.: 216

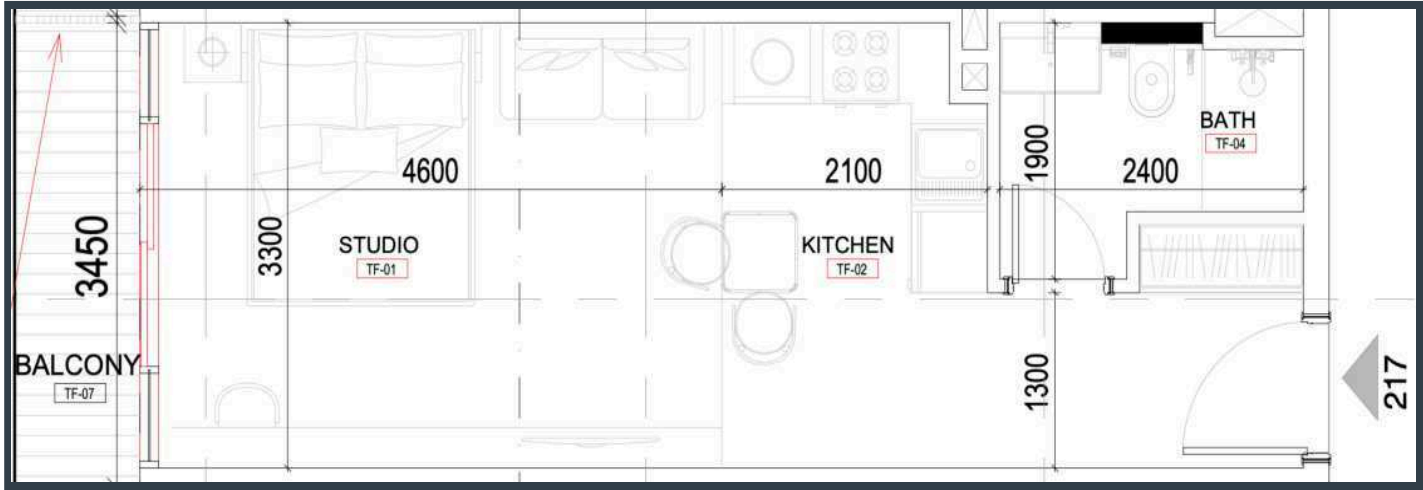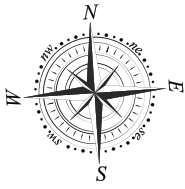



Unit No.: 217

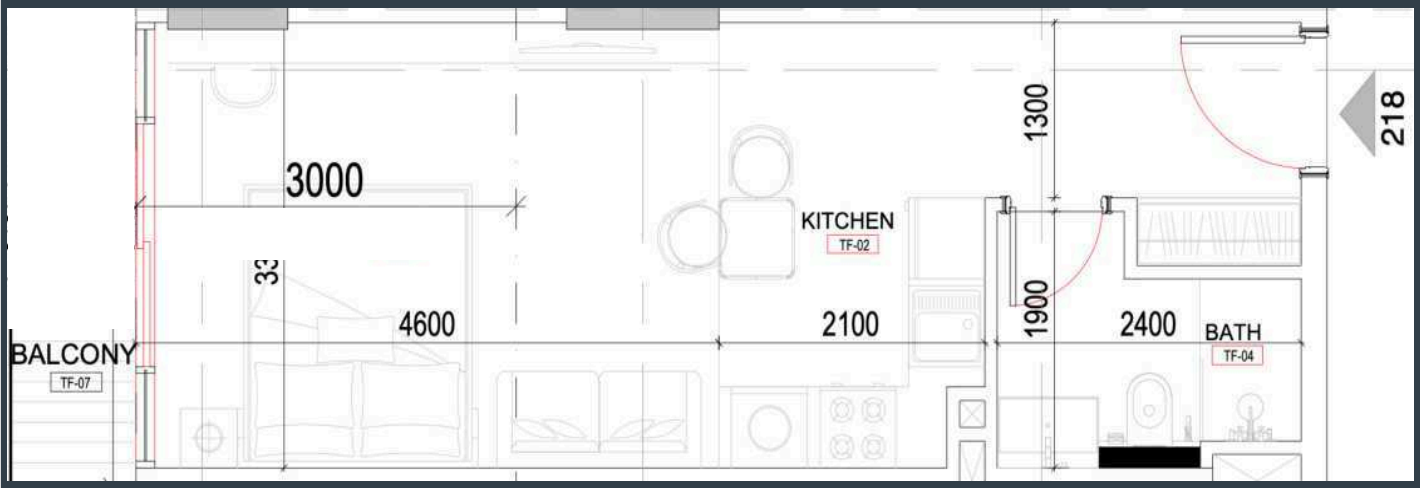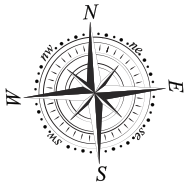



Unit No.: 218

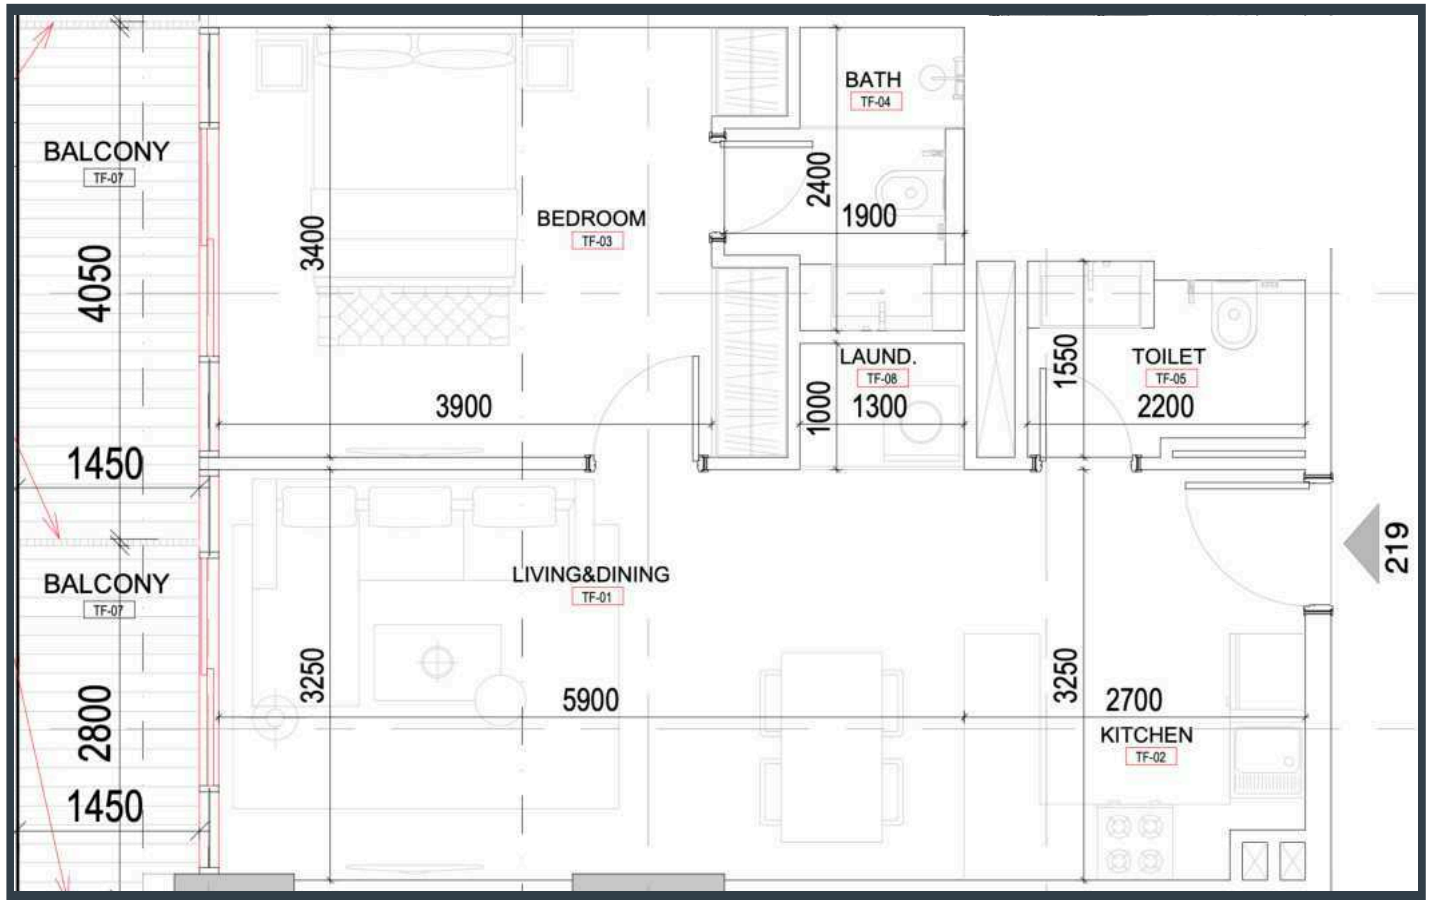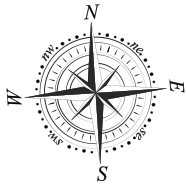



Unit No.: 219

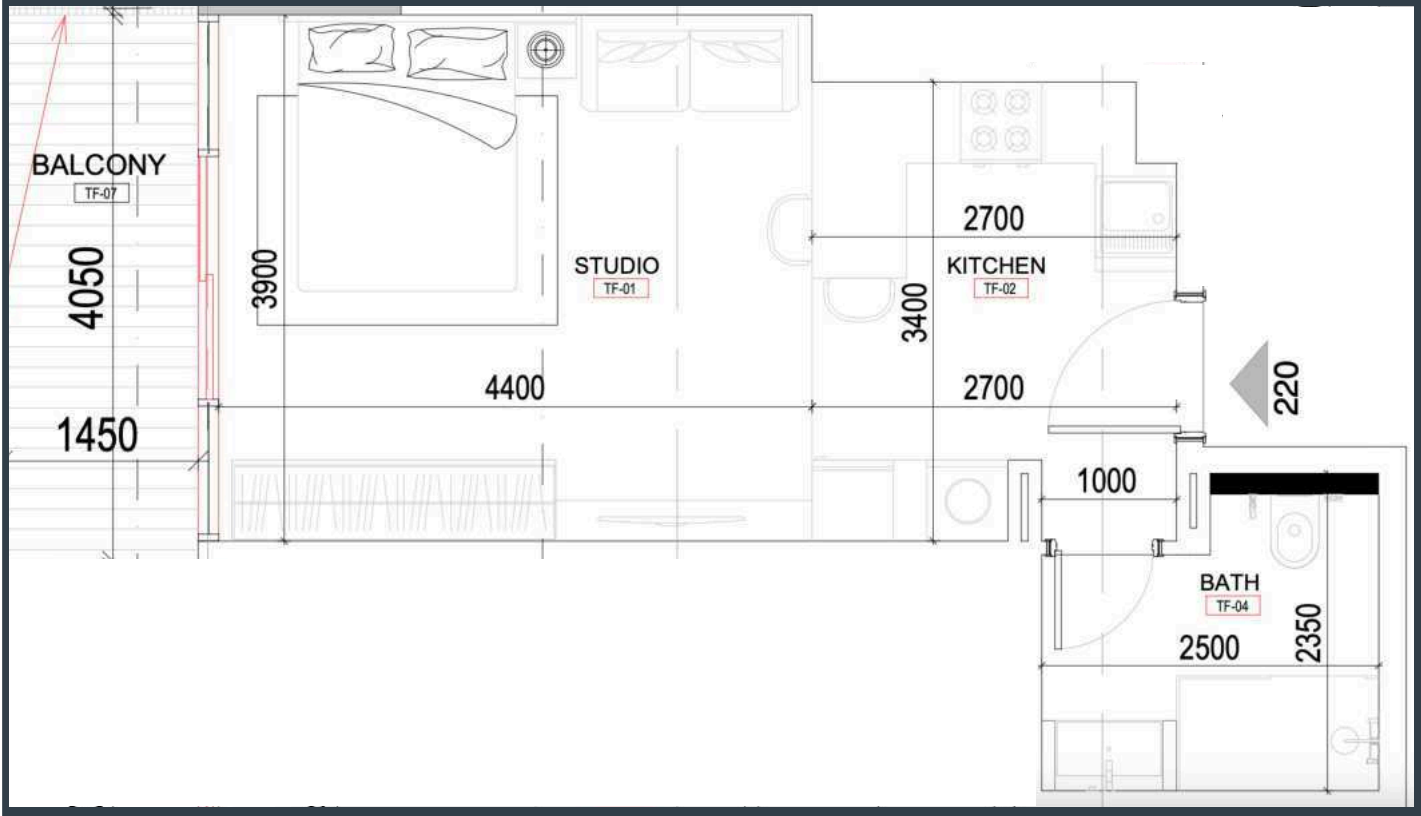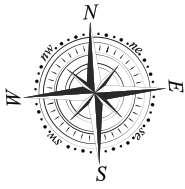



Unit No.: 220

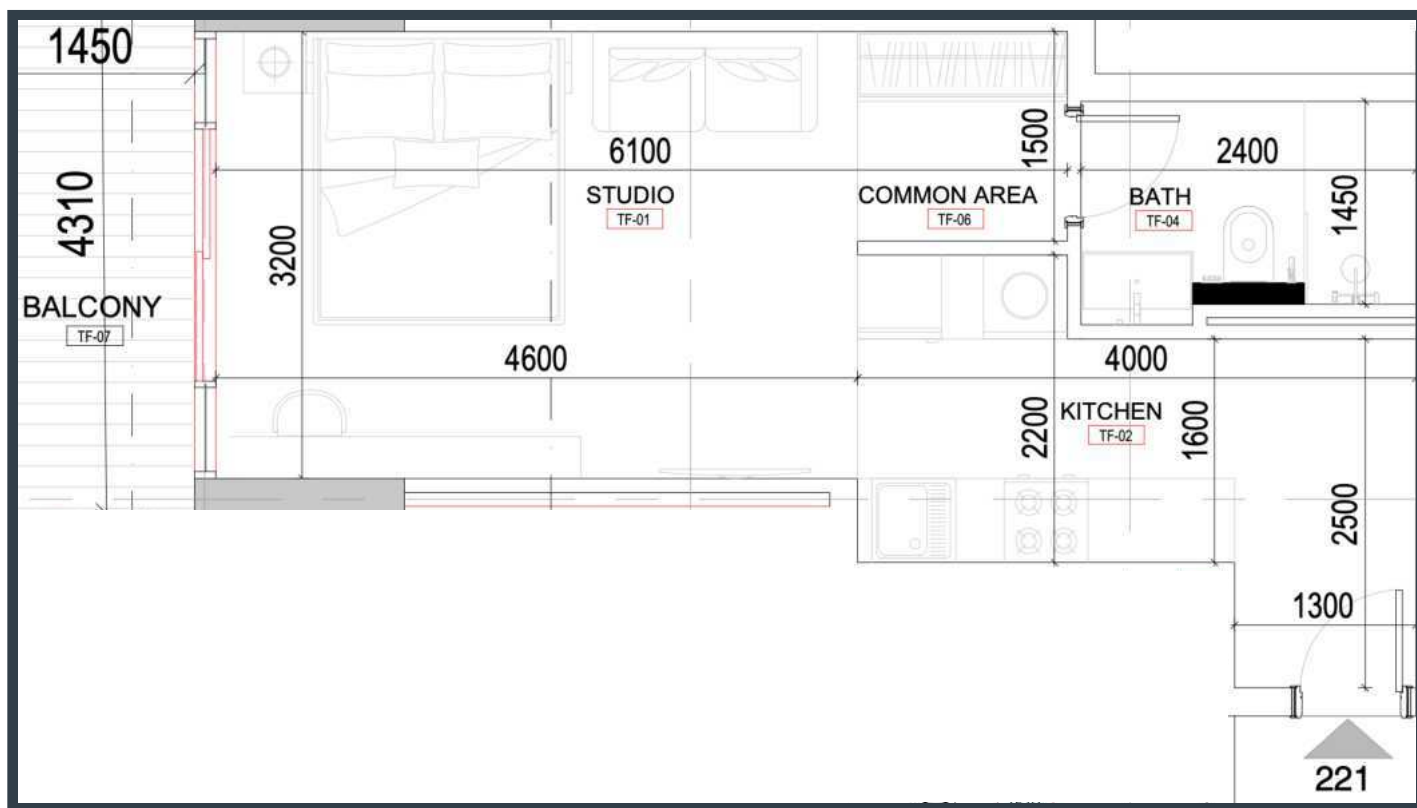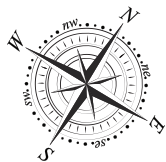



Unit No.: 221

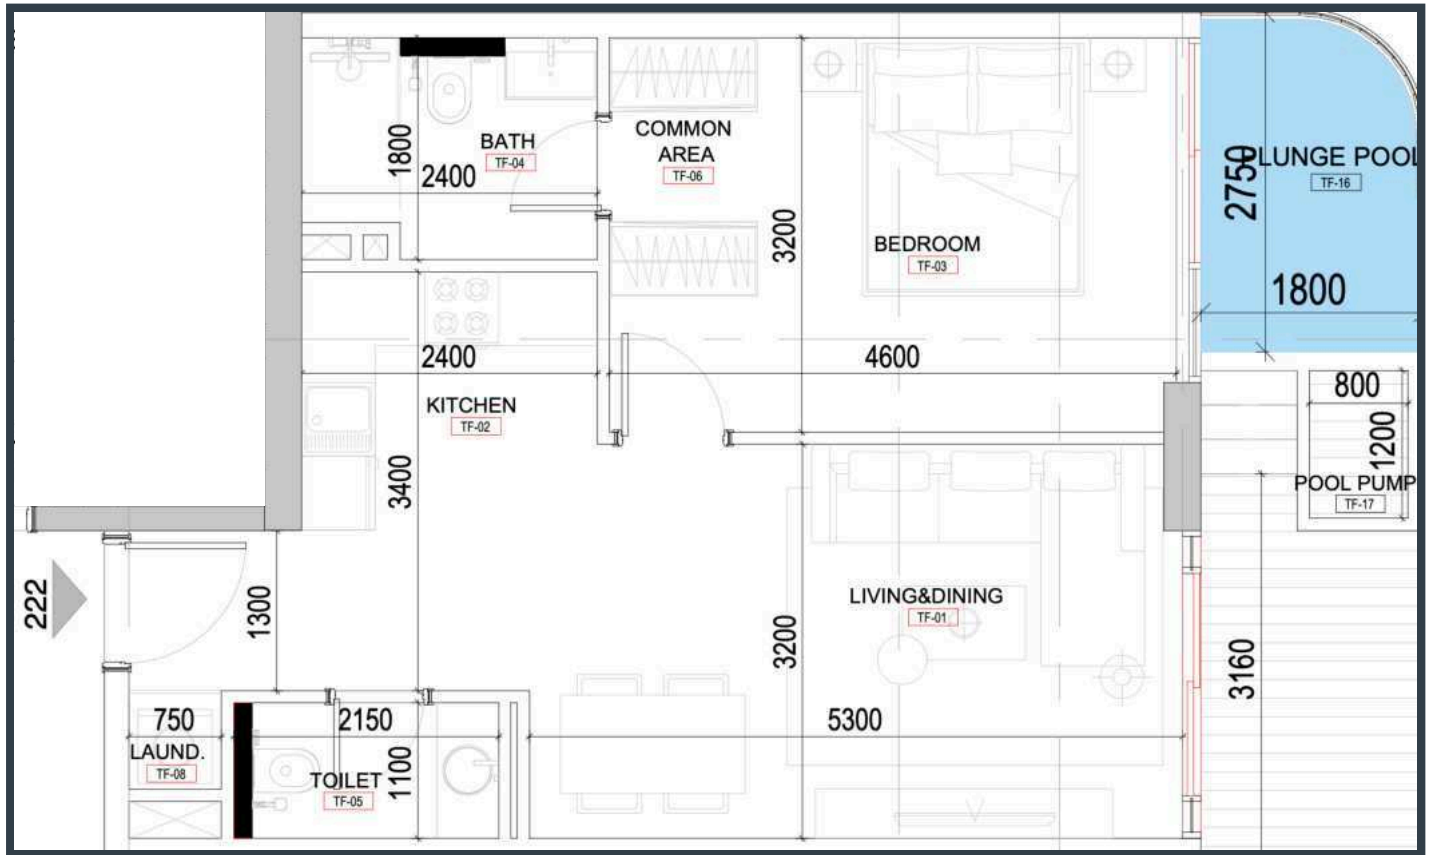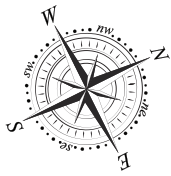



Unit No.: 222

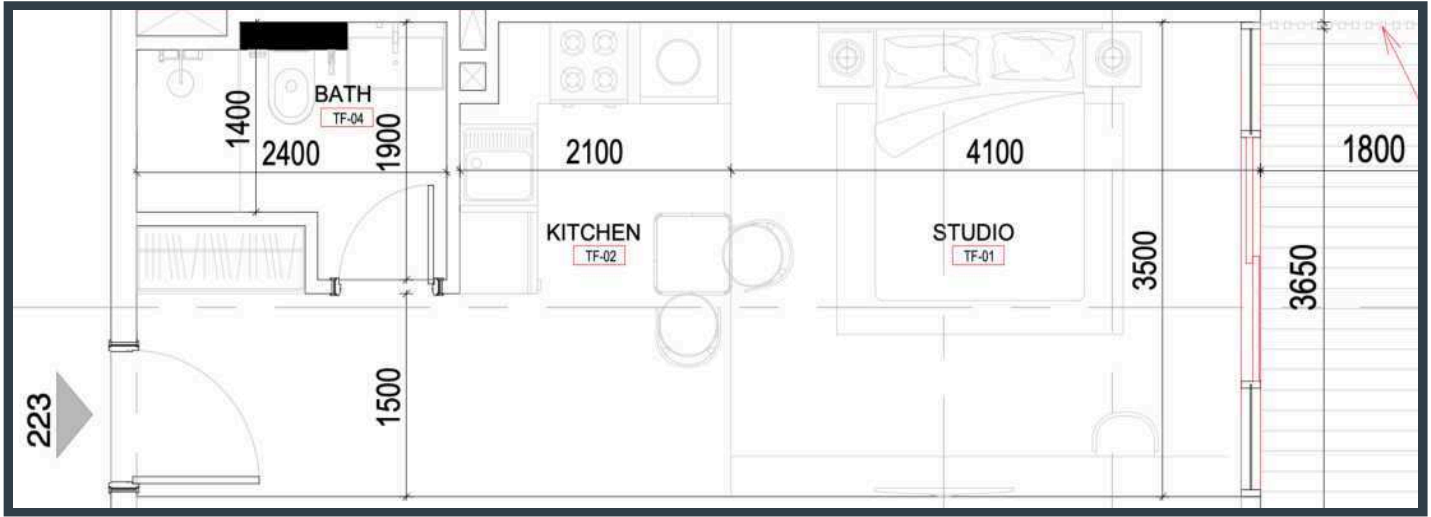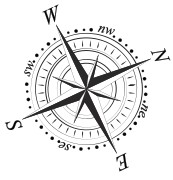


Unit No.: 223

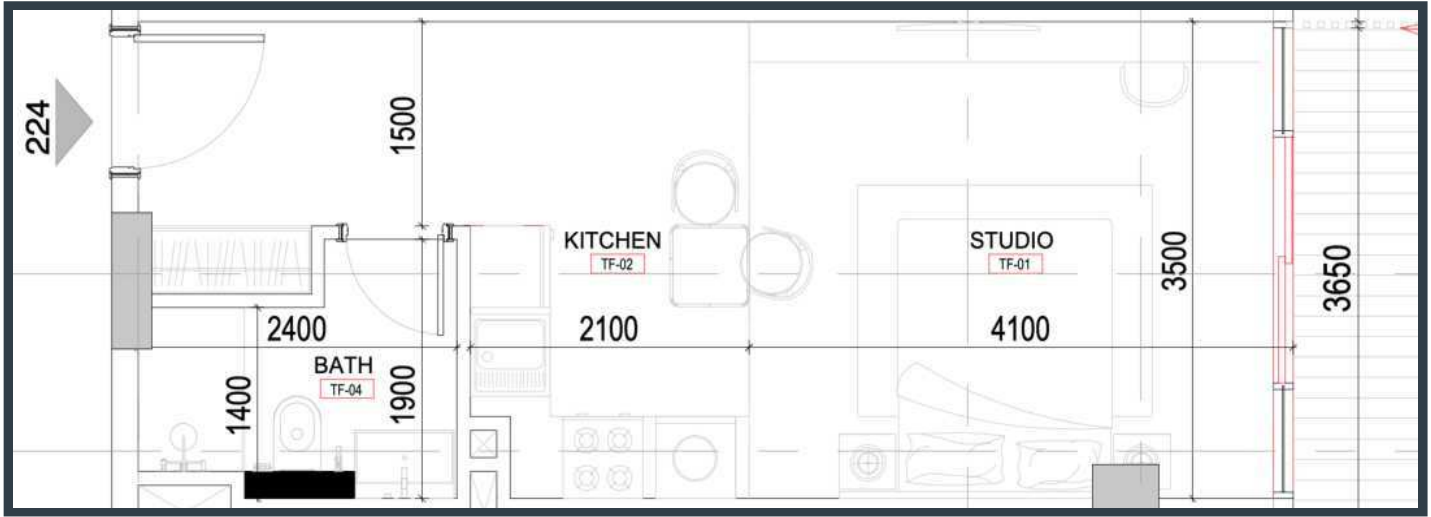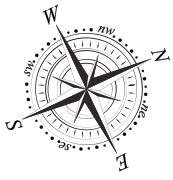


Unit No.: 224

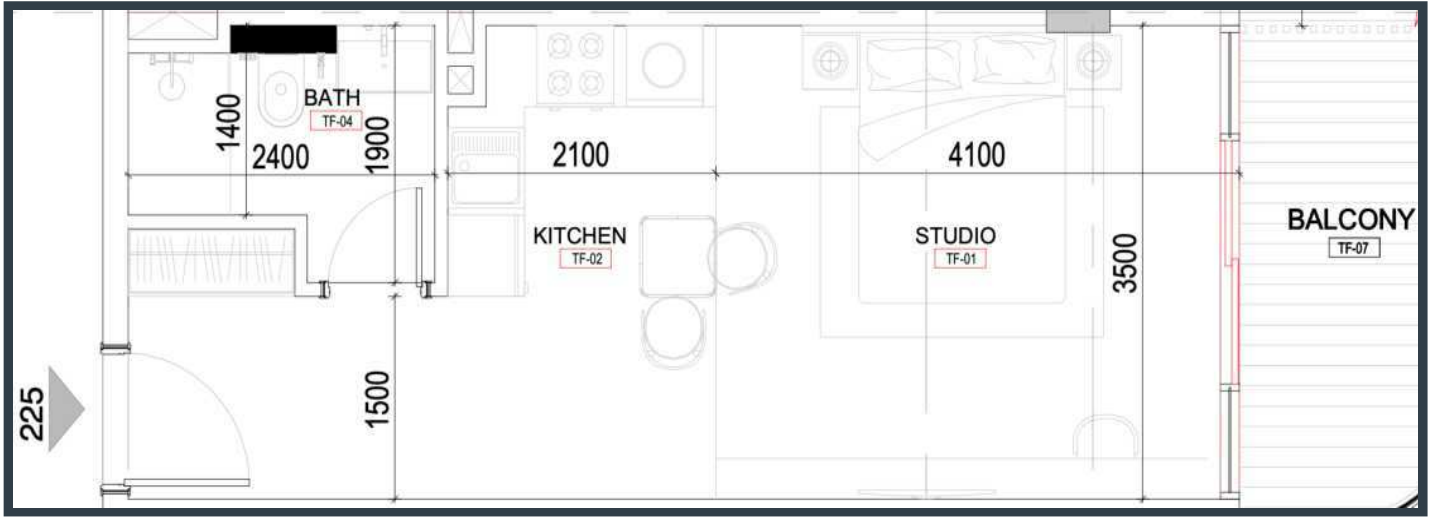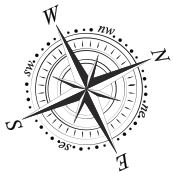

Unit No.: 225

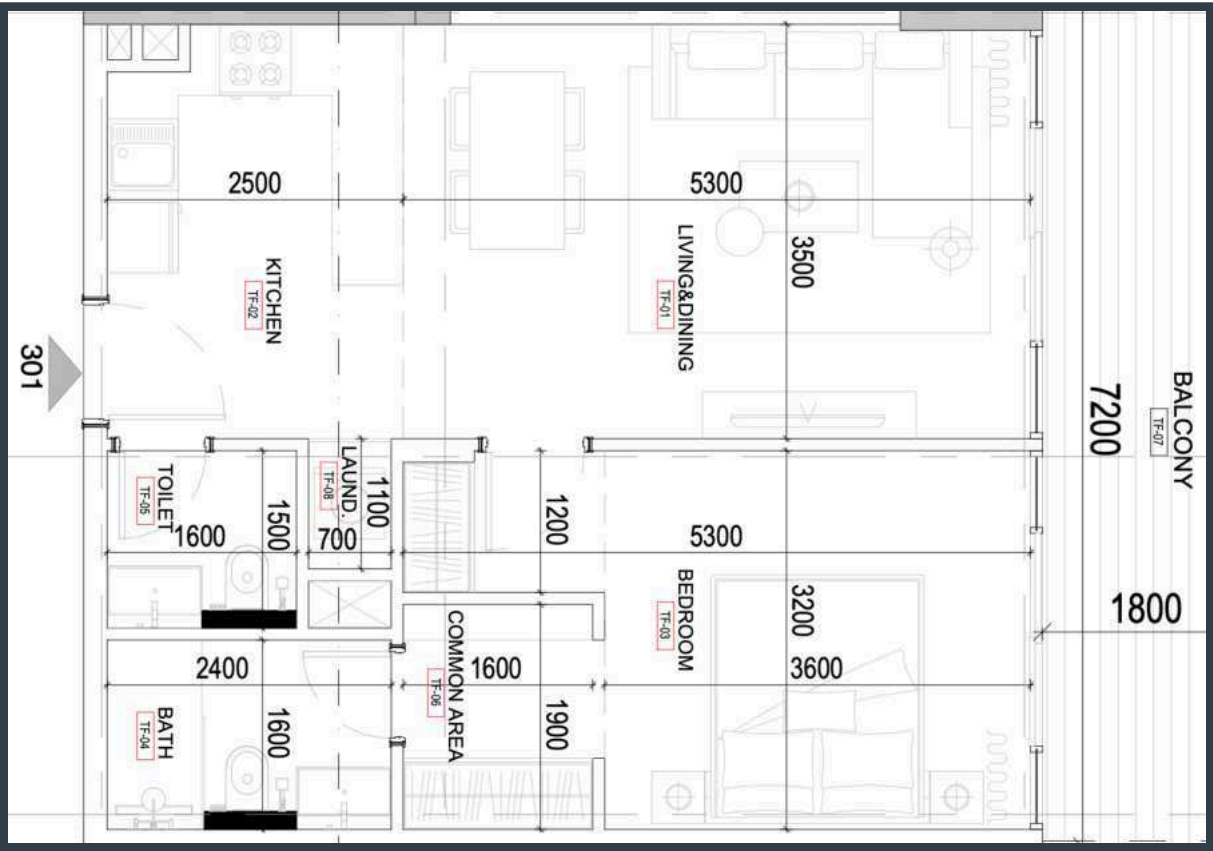


Unit No.: 301

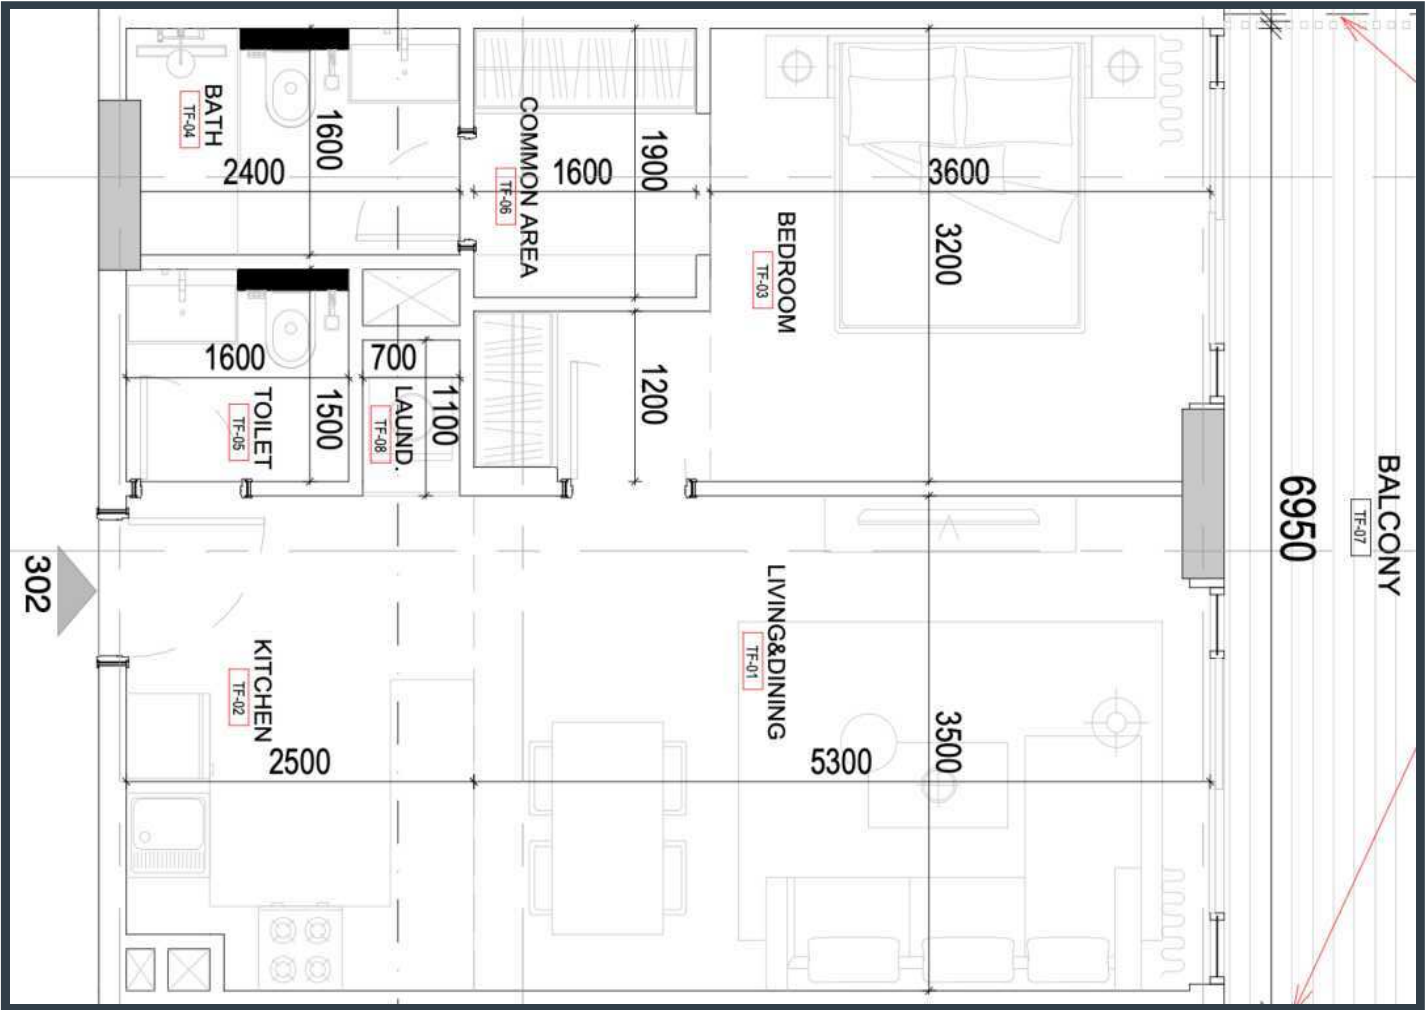


Unit No.: 302




Unit No.: 303

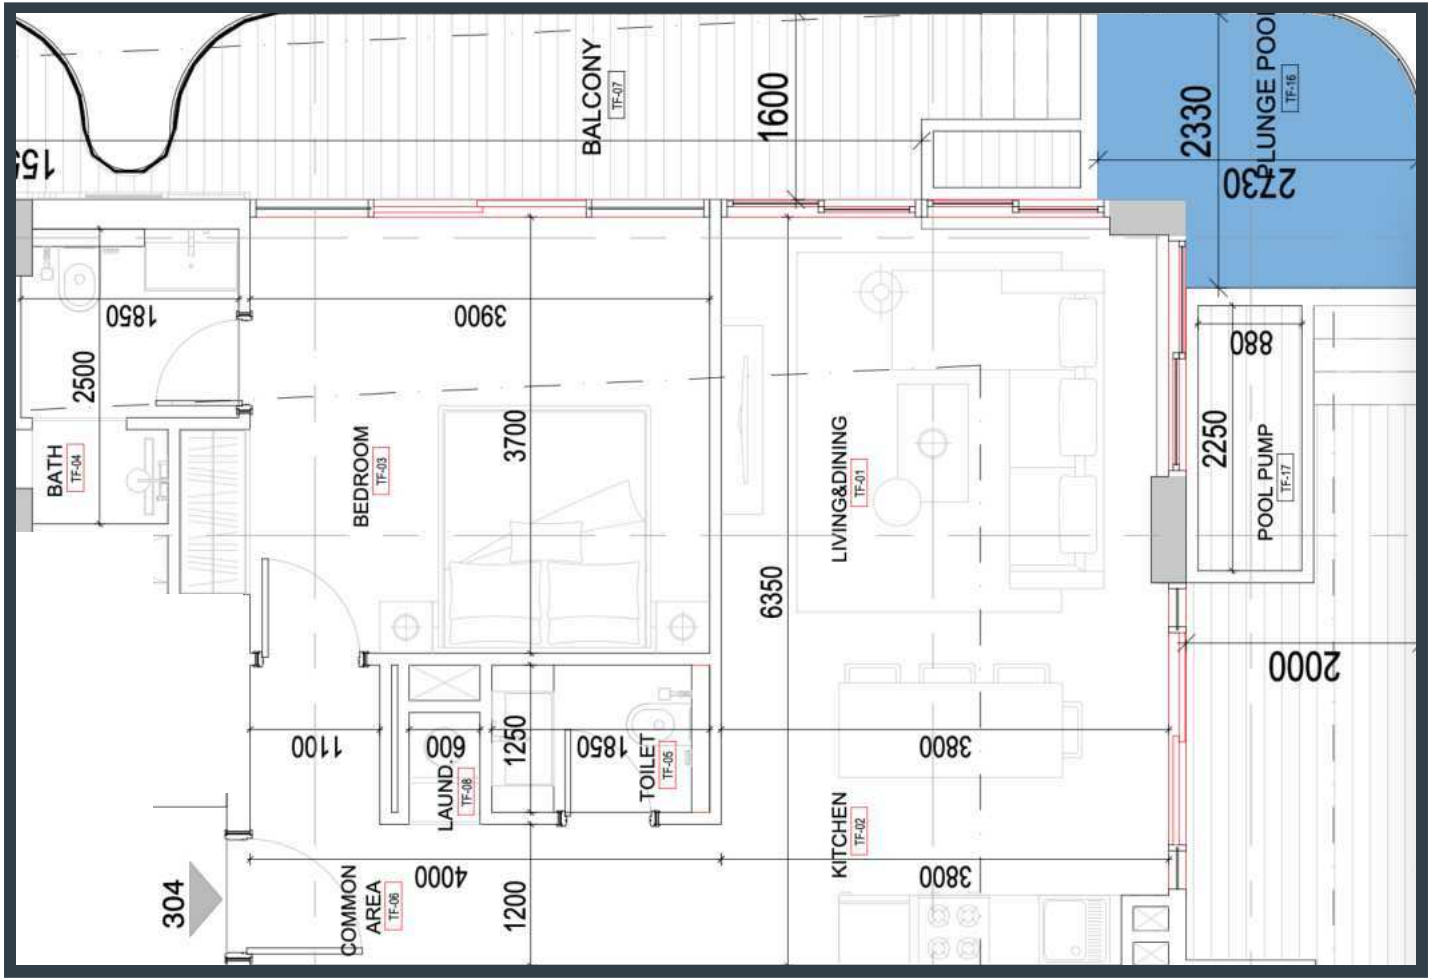


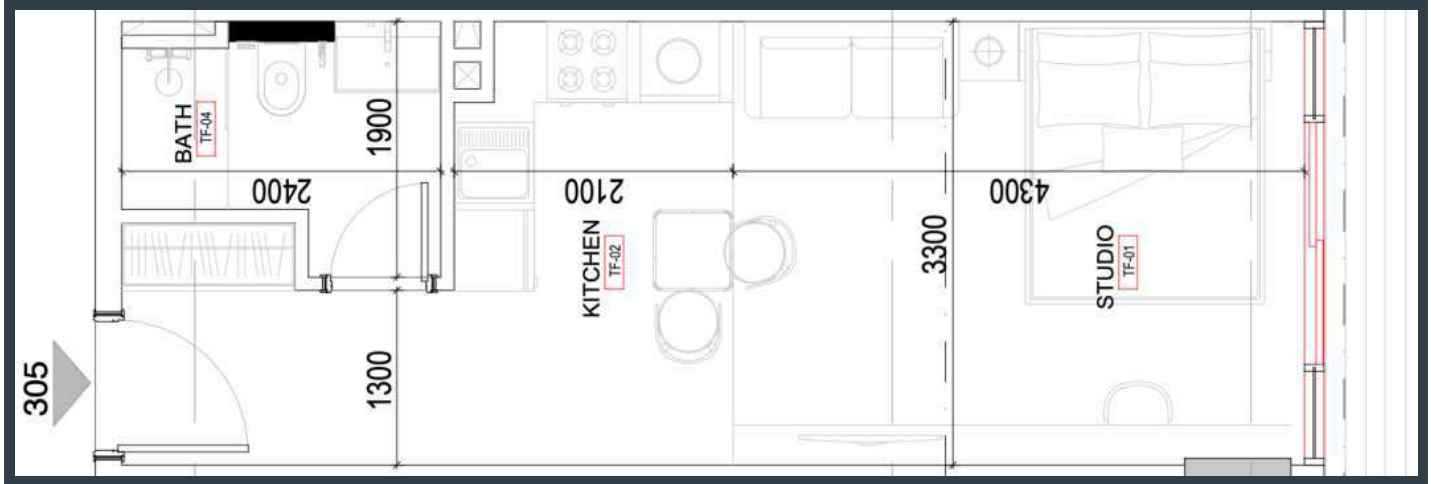


Unit No.: 305

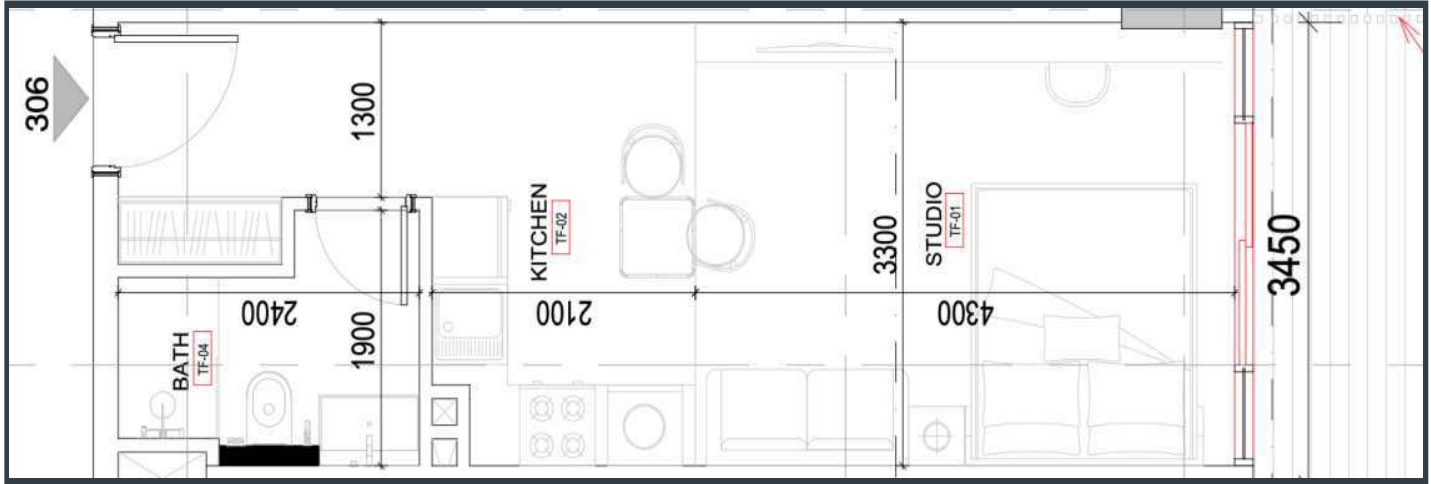


Unit No.: 306

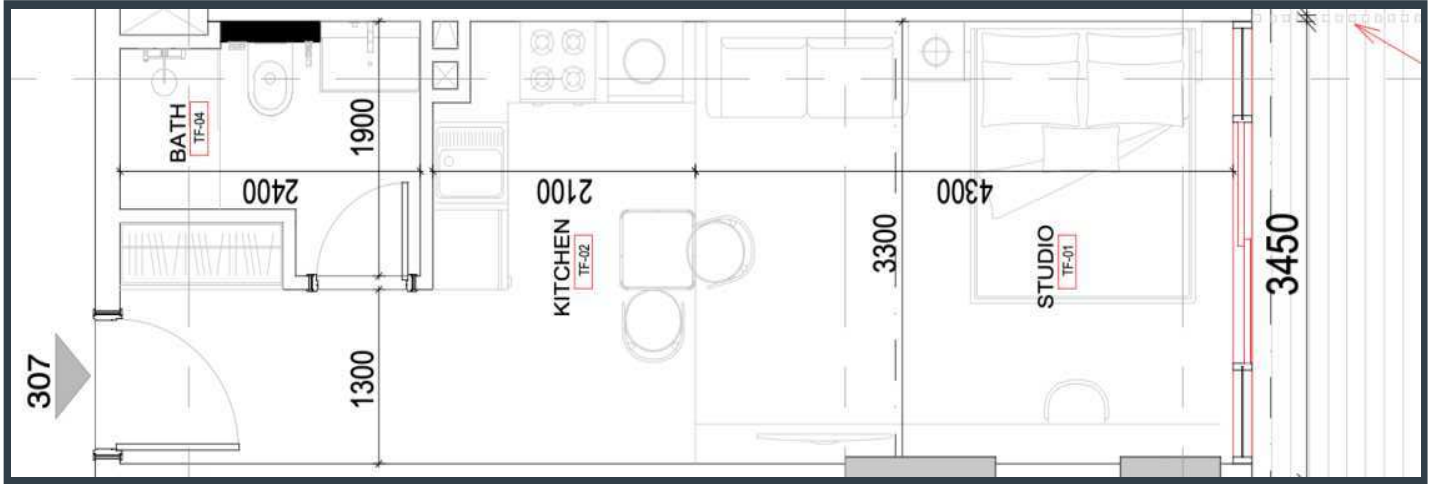


Unit No.: 307

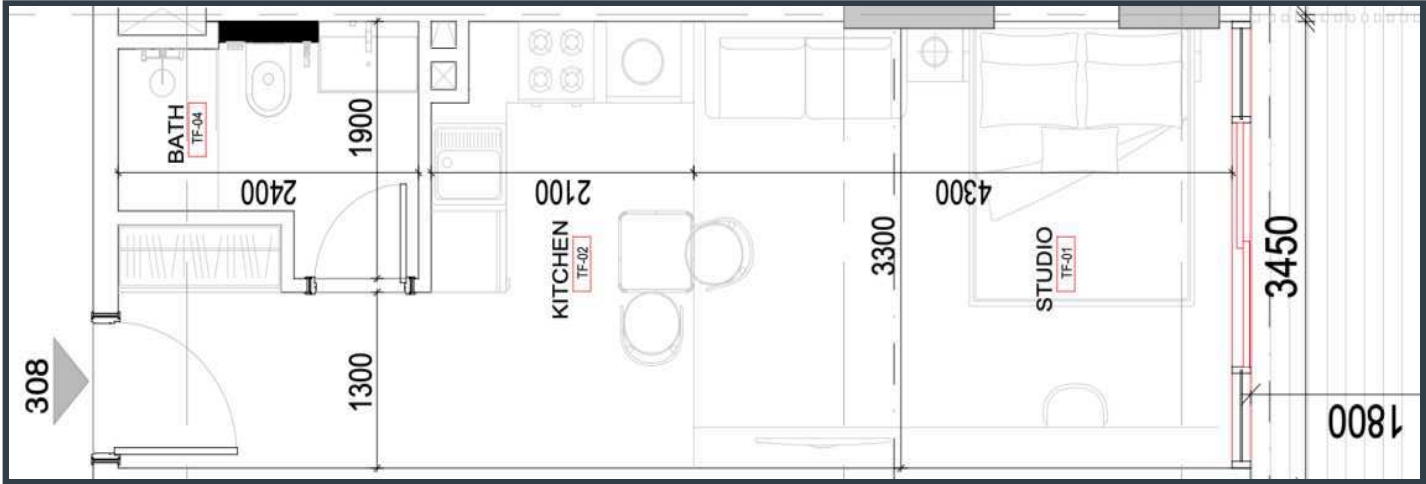


Unit No.: 308

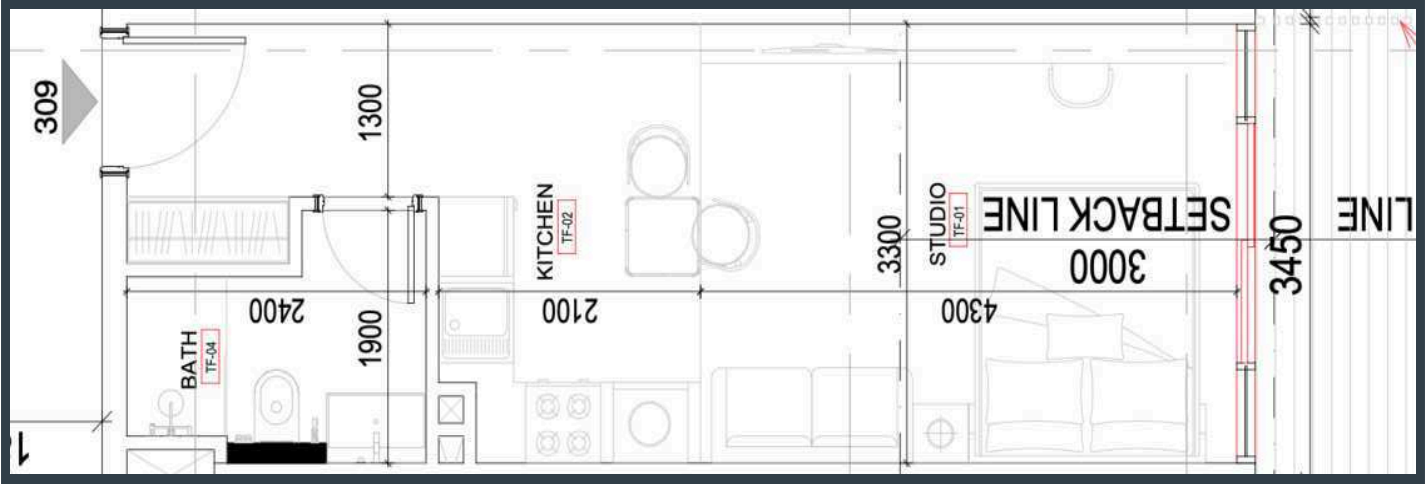


Unit No.: 309

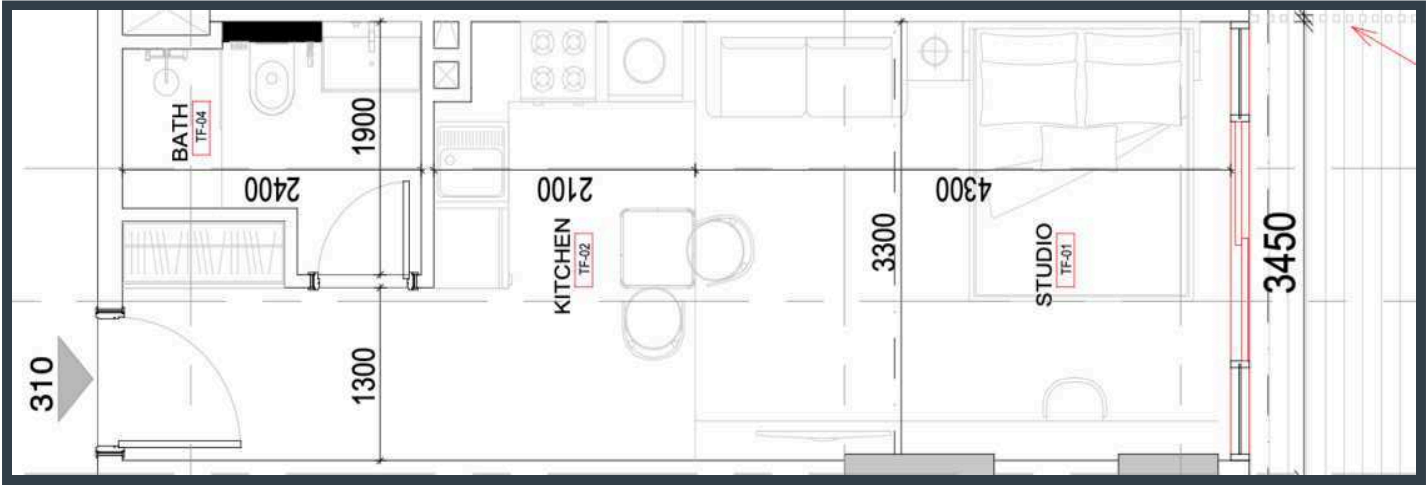


Unit No.: 310

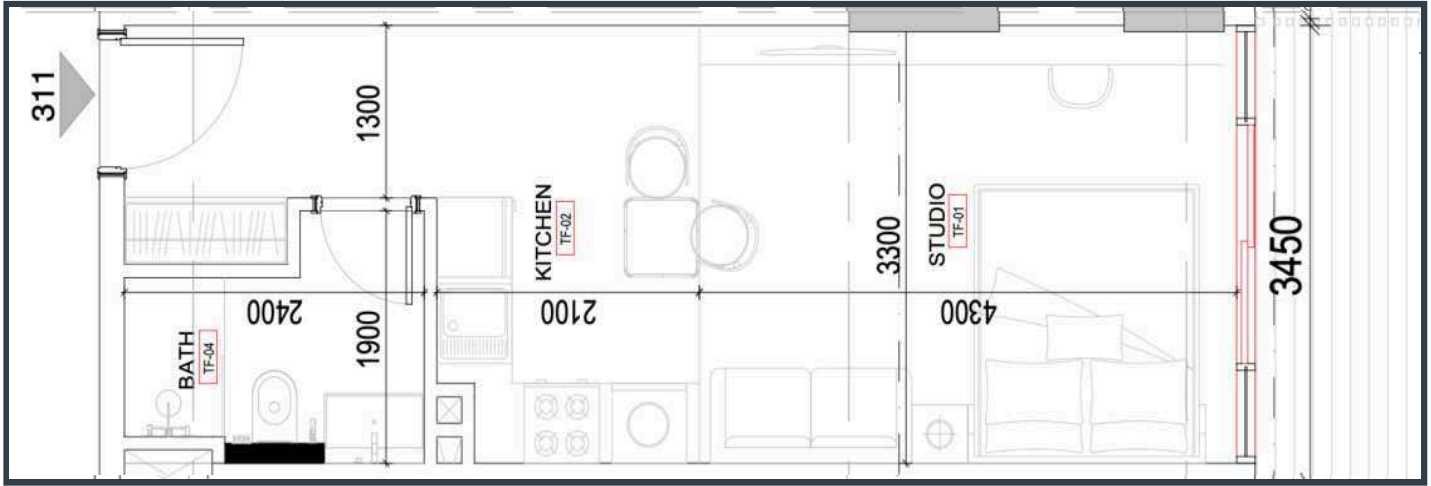


Unit No.: 311

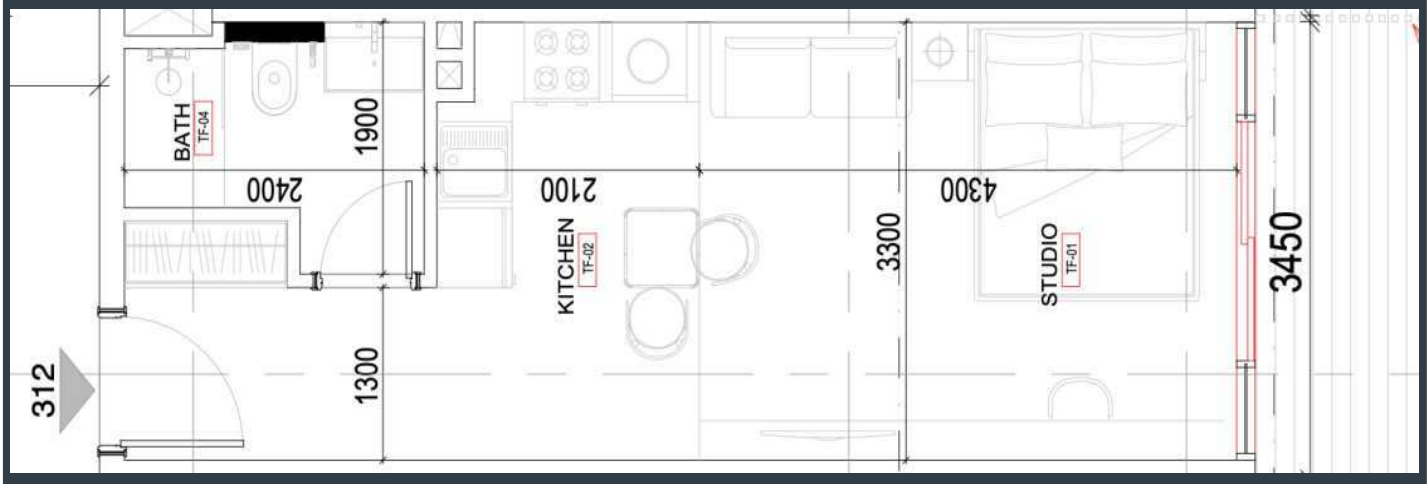



Unit No.: 312

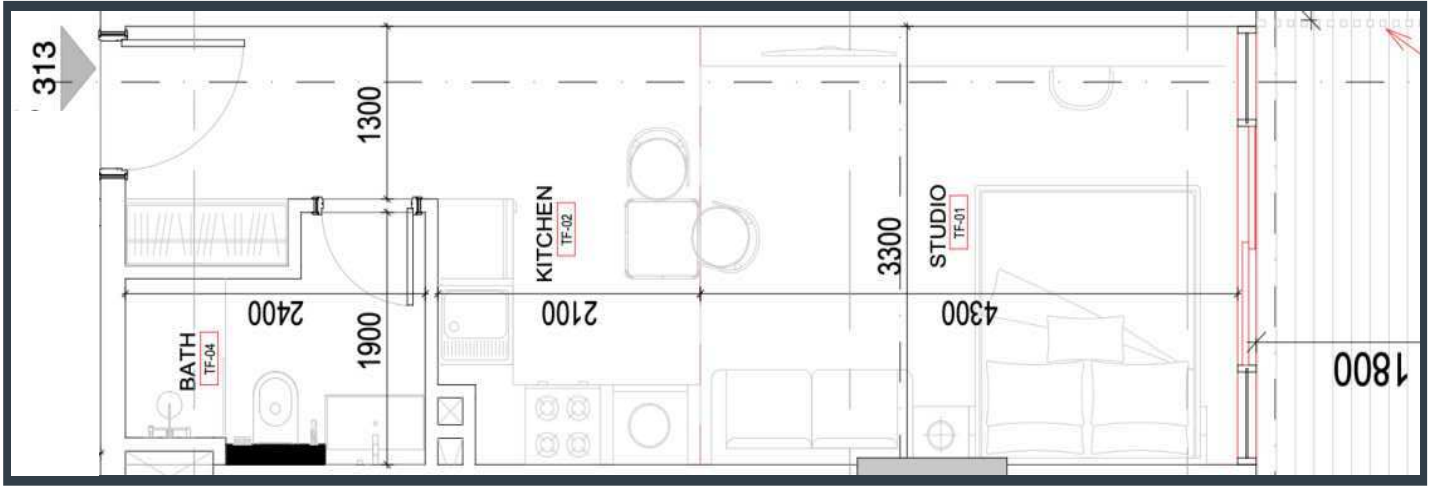



Unit No.: 313

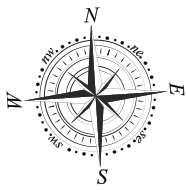



Unit No.: 314

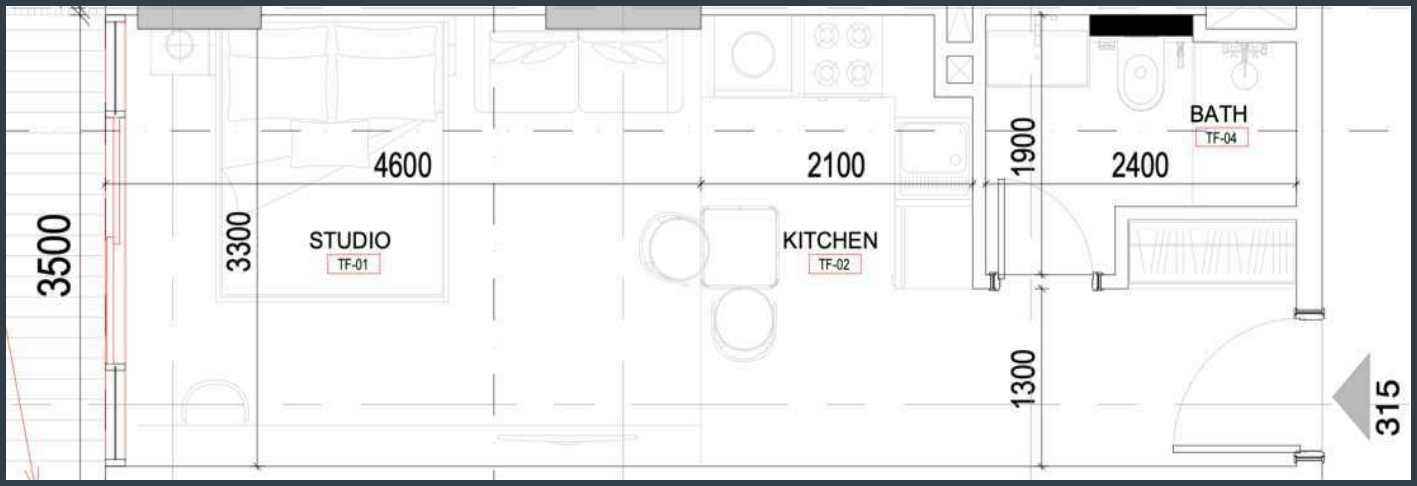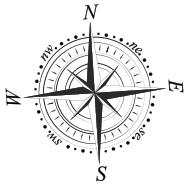



Unit No.: 315

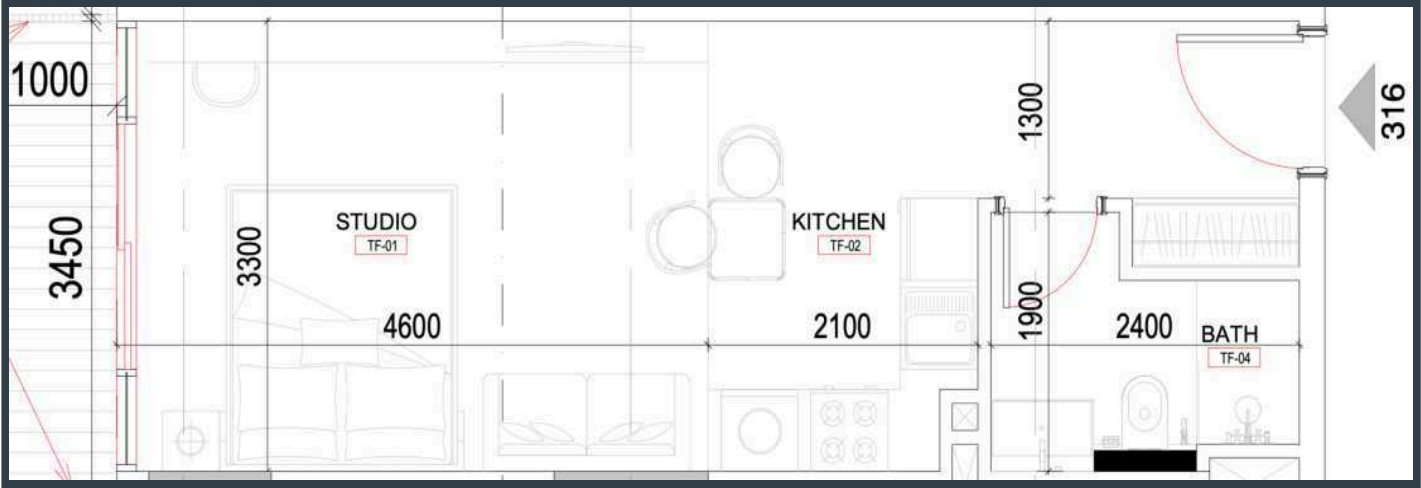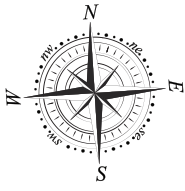



Unit No.: 316

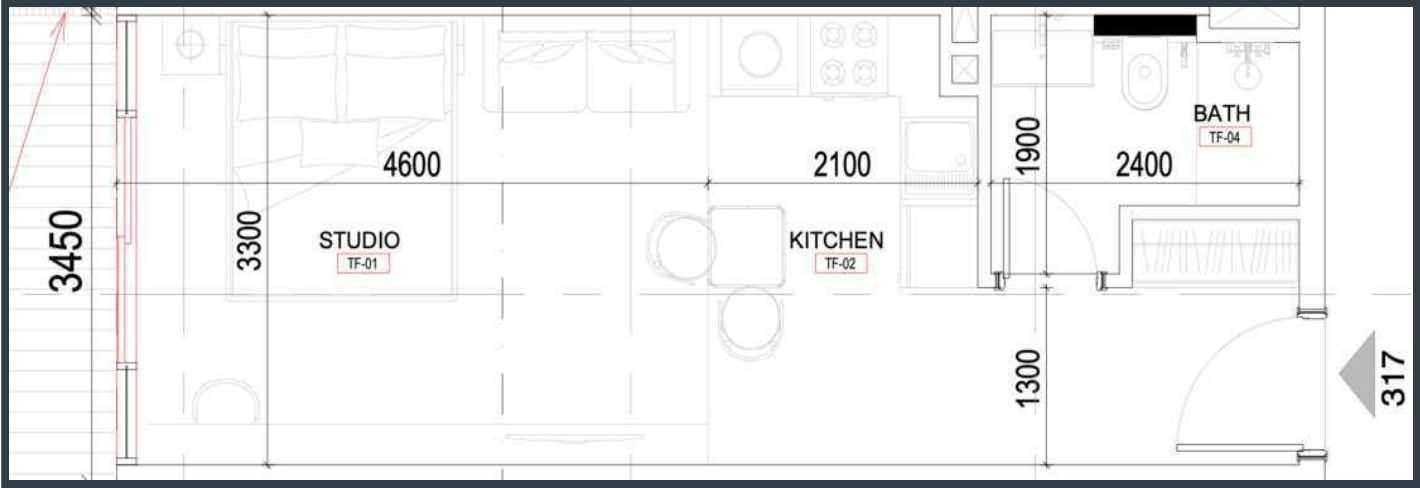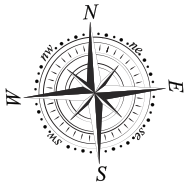



Unit No.: 317

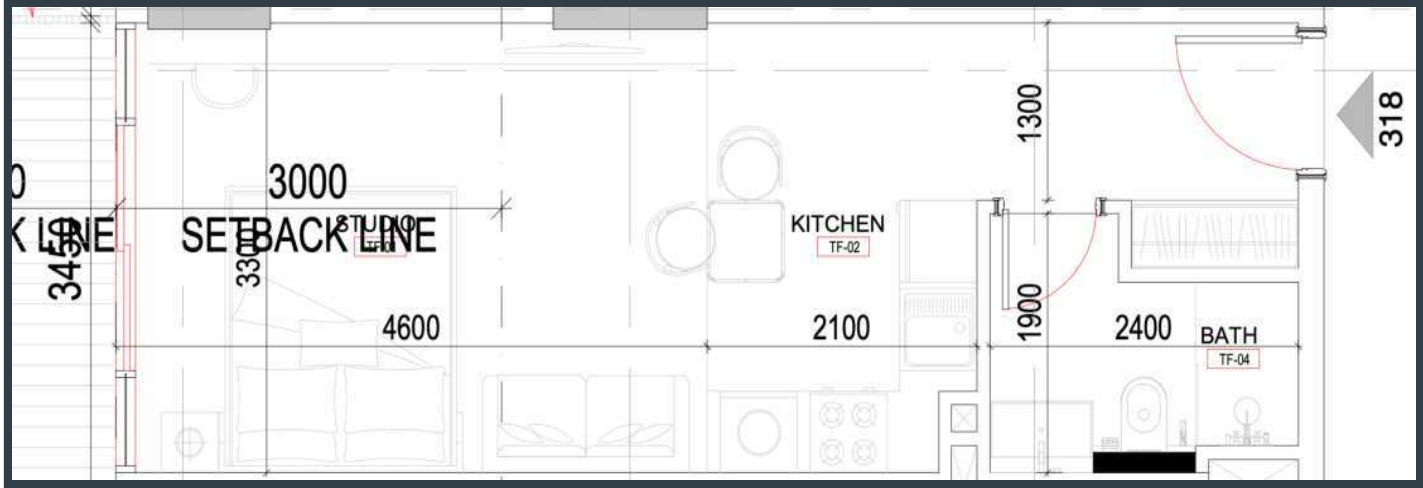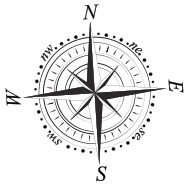



Unit No.: 318

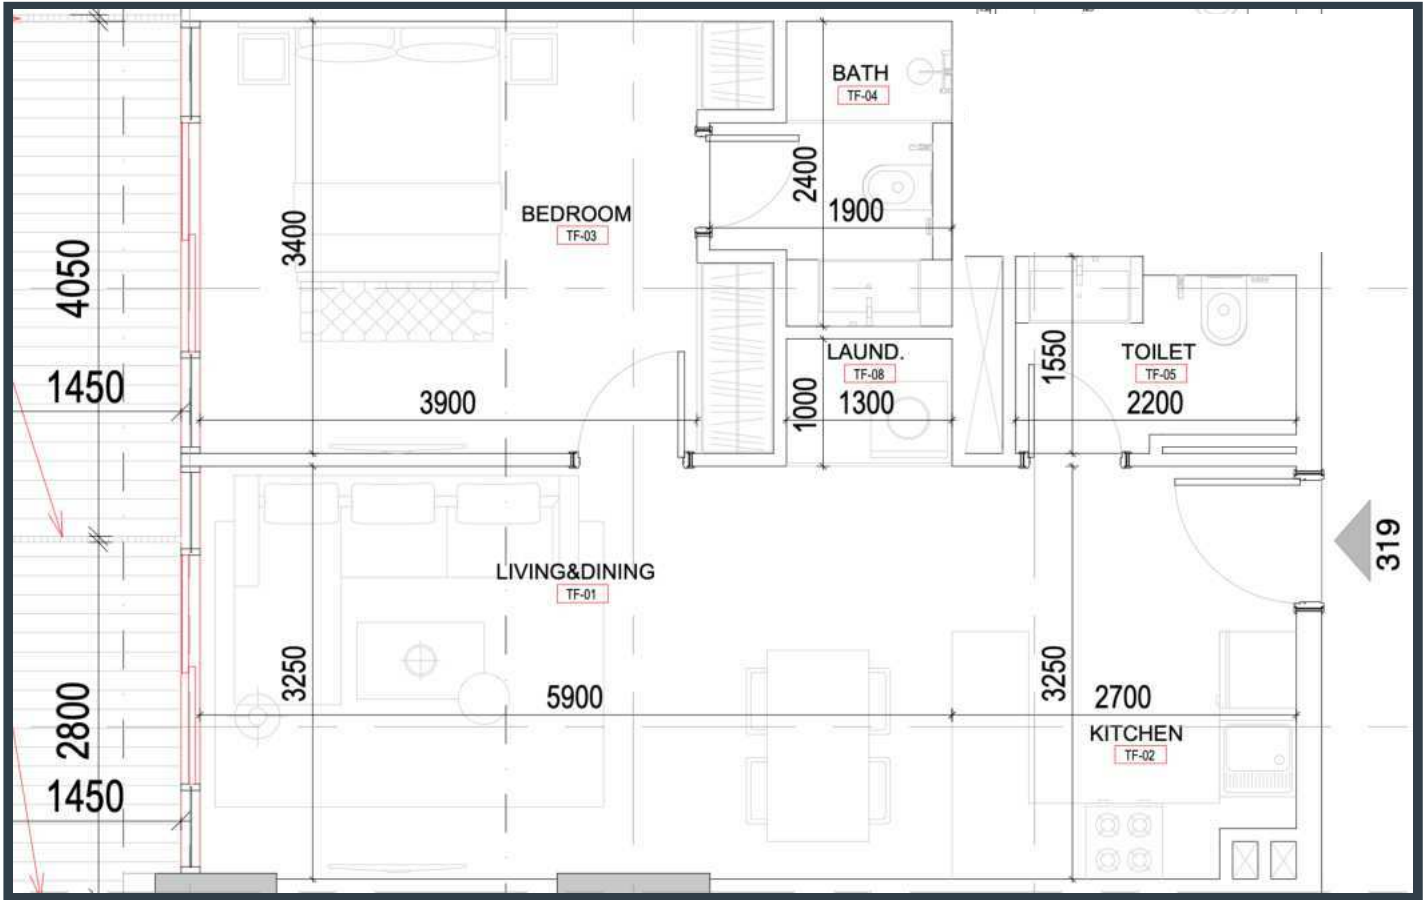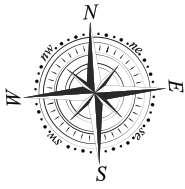



Unit No.: 319

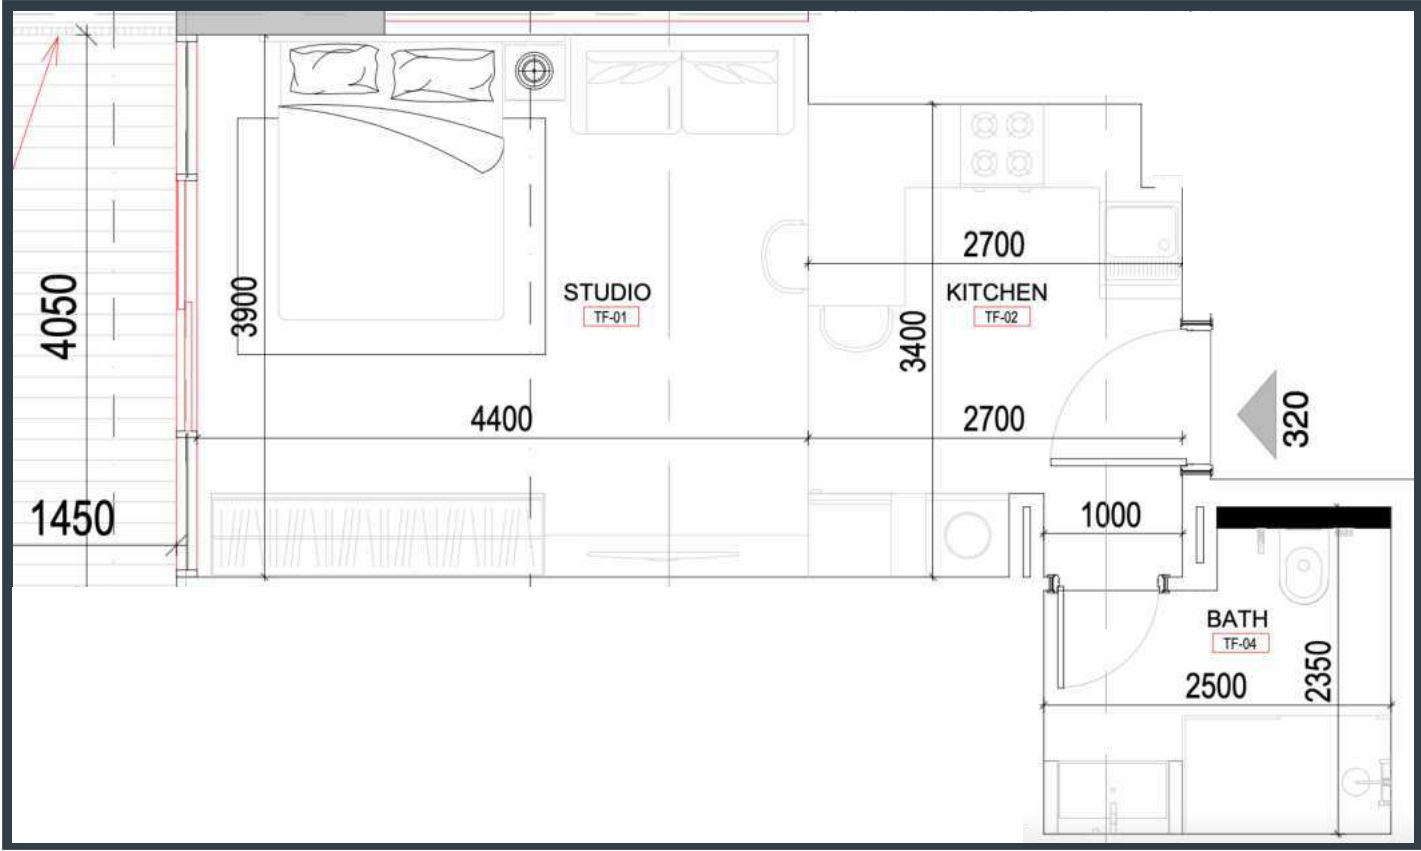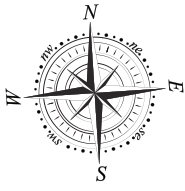



Unit No.: 320

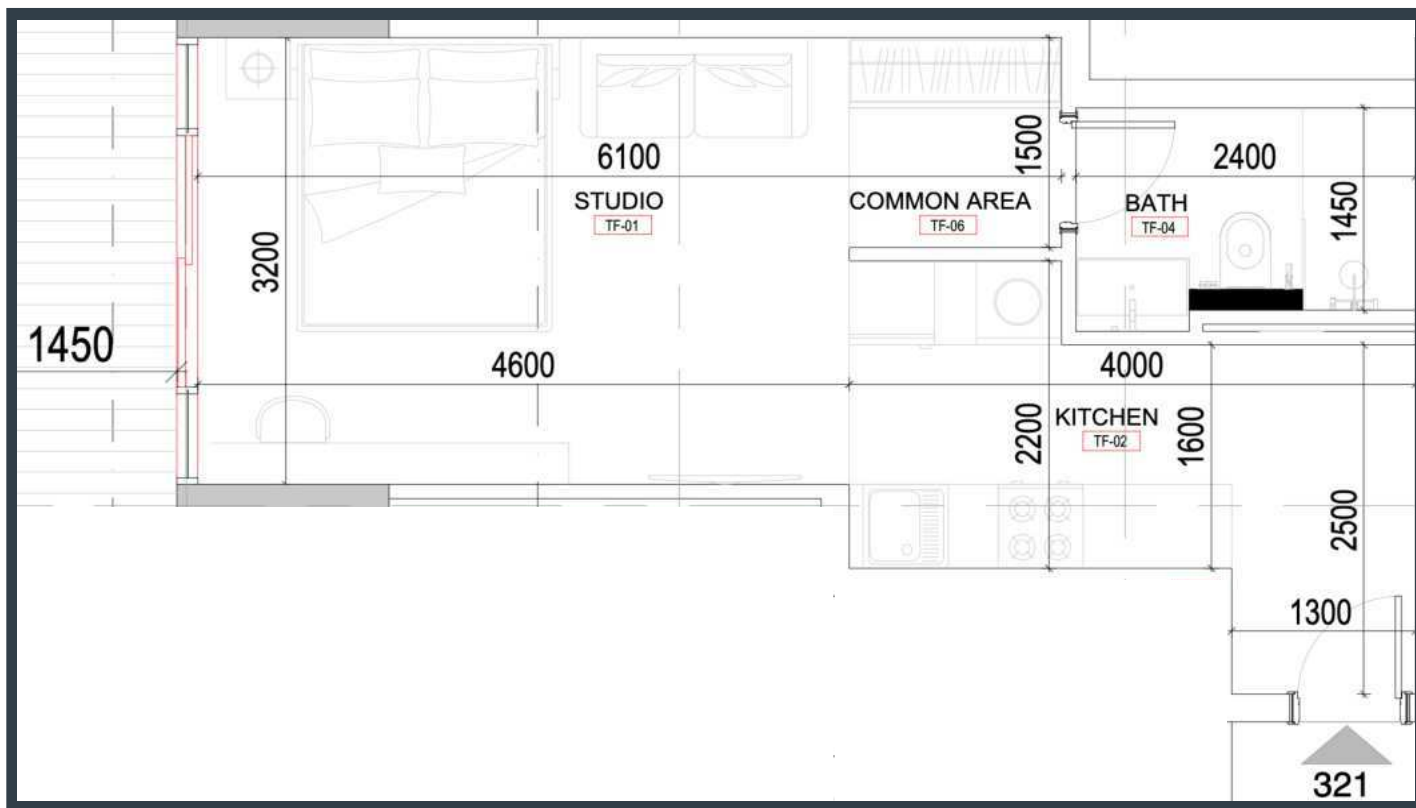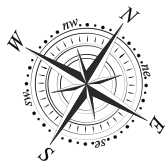



Unit No.: 321

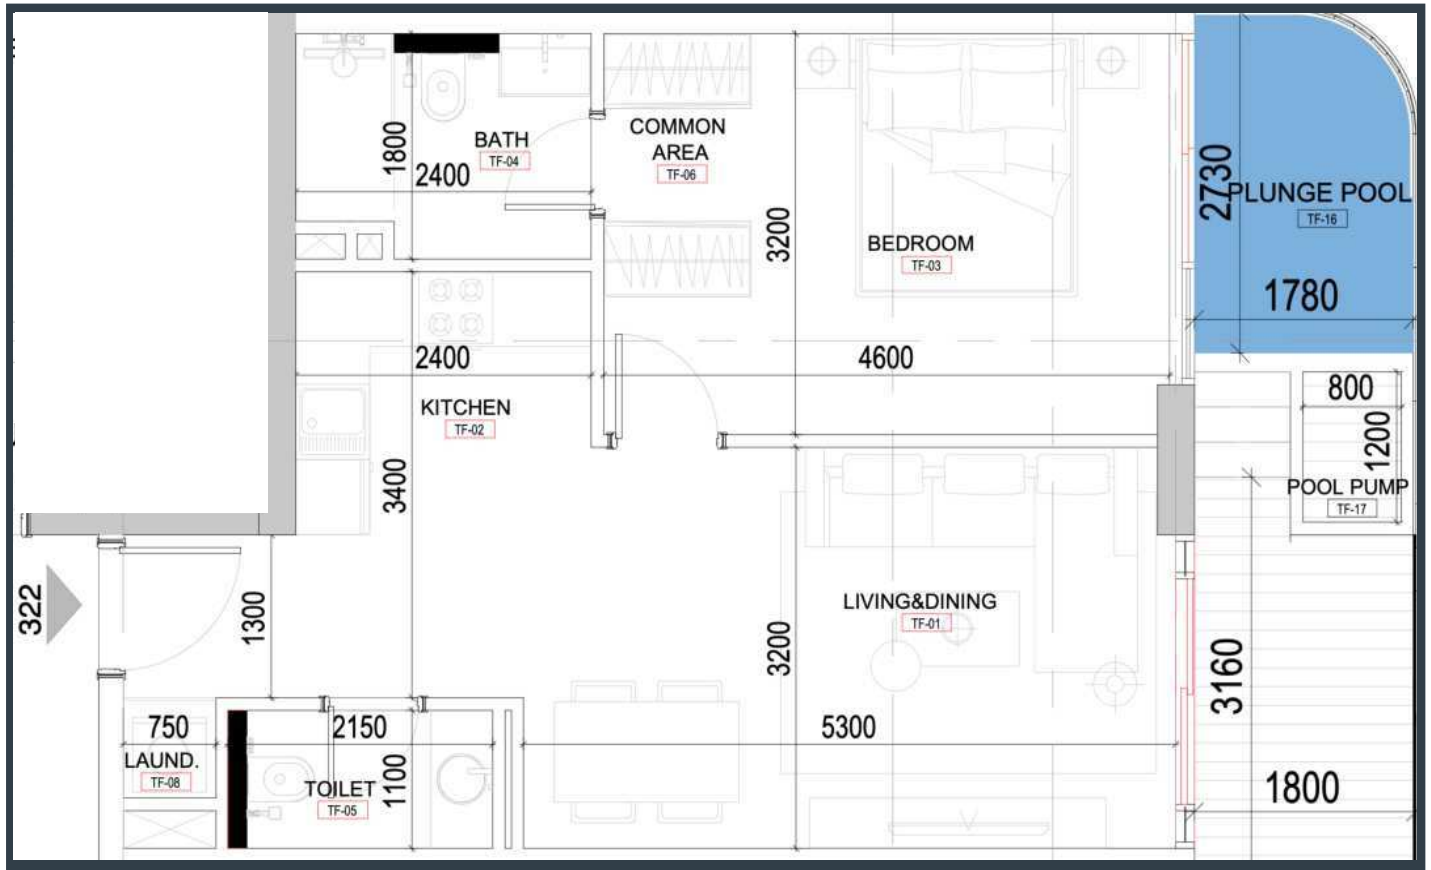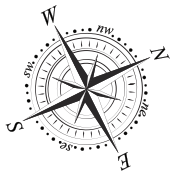



Unit No.: 322

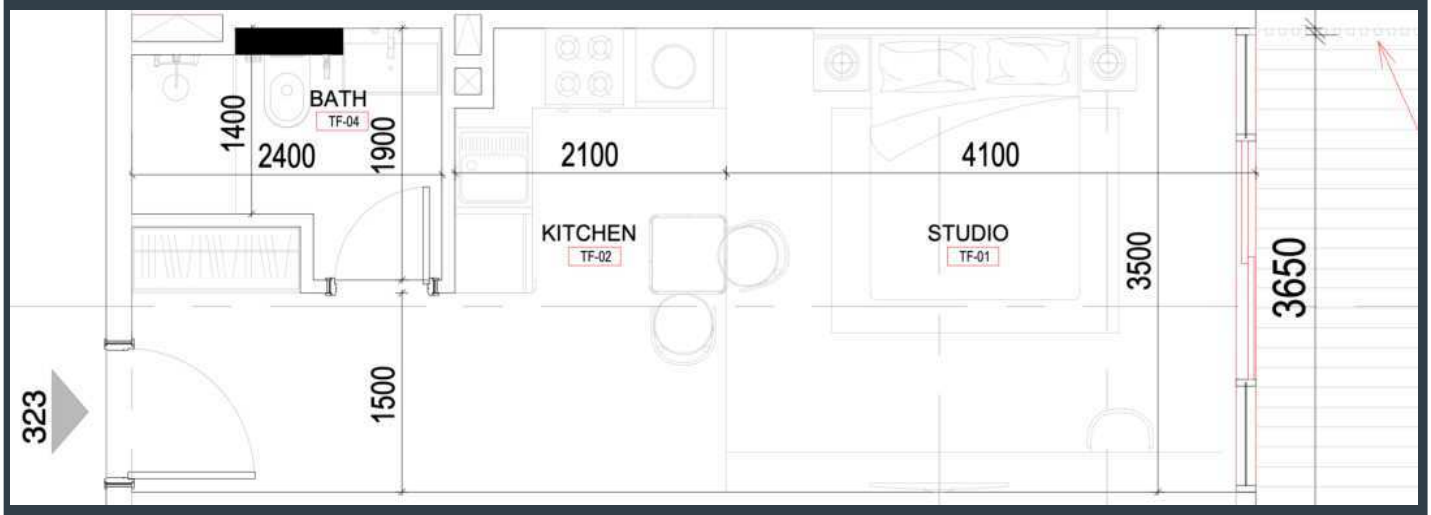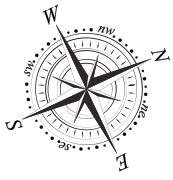


Unit No.: 323

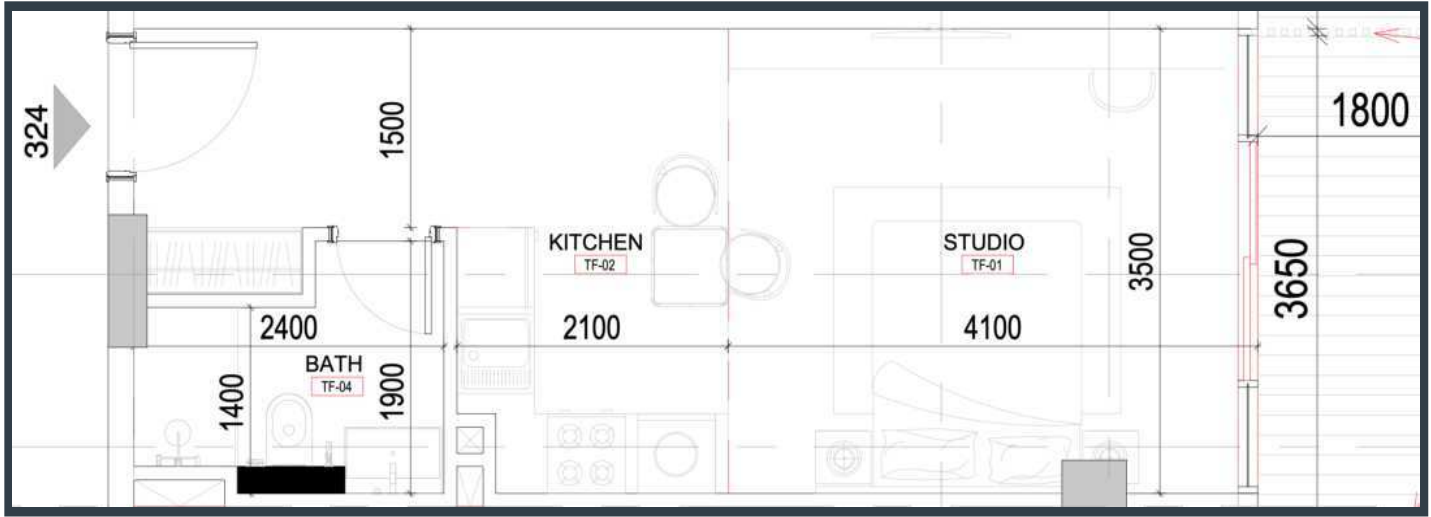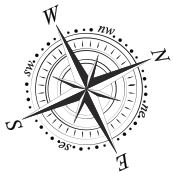



Unit No.: 324

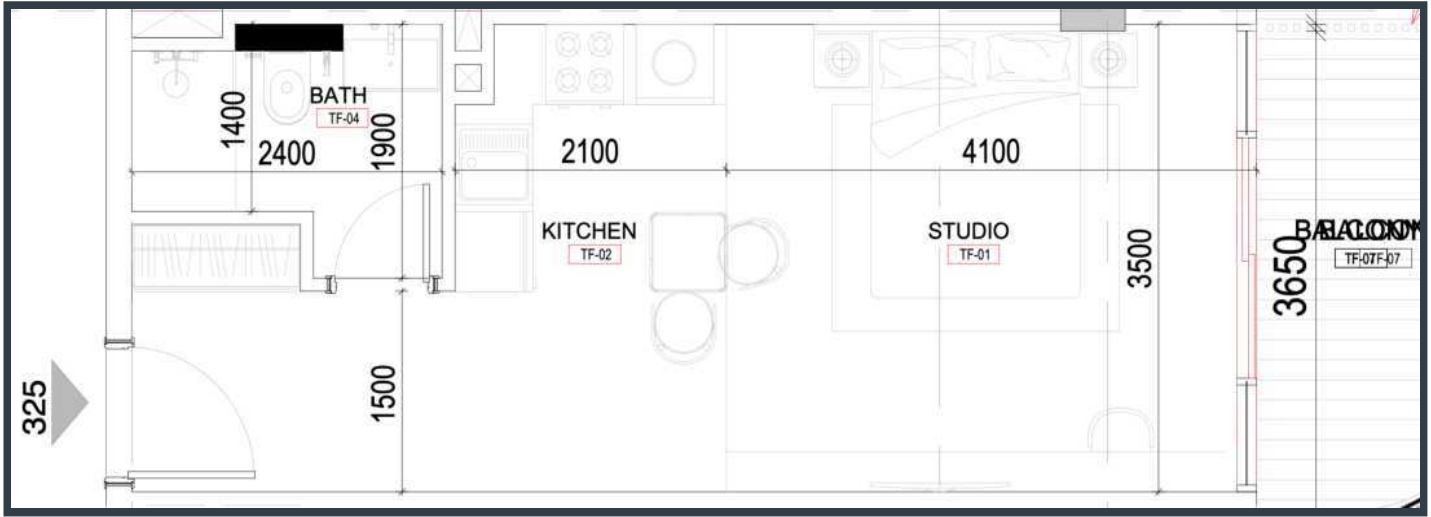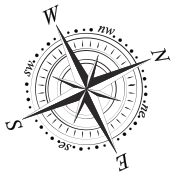



Unit No.: 325

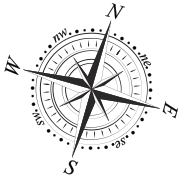



Unit No.: 401

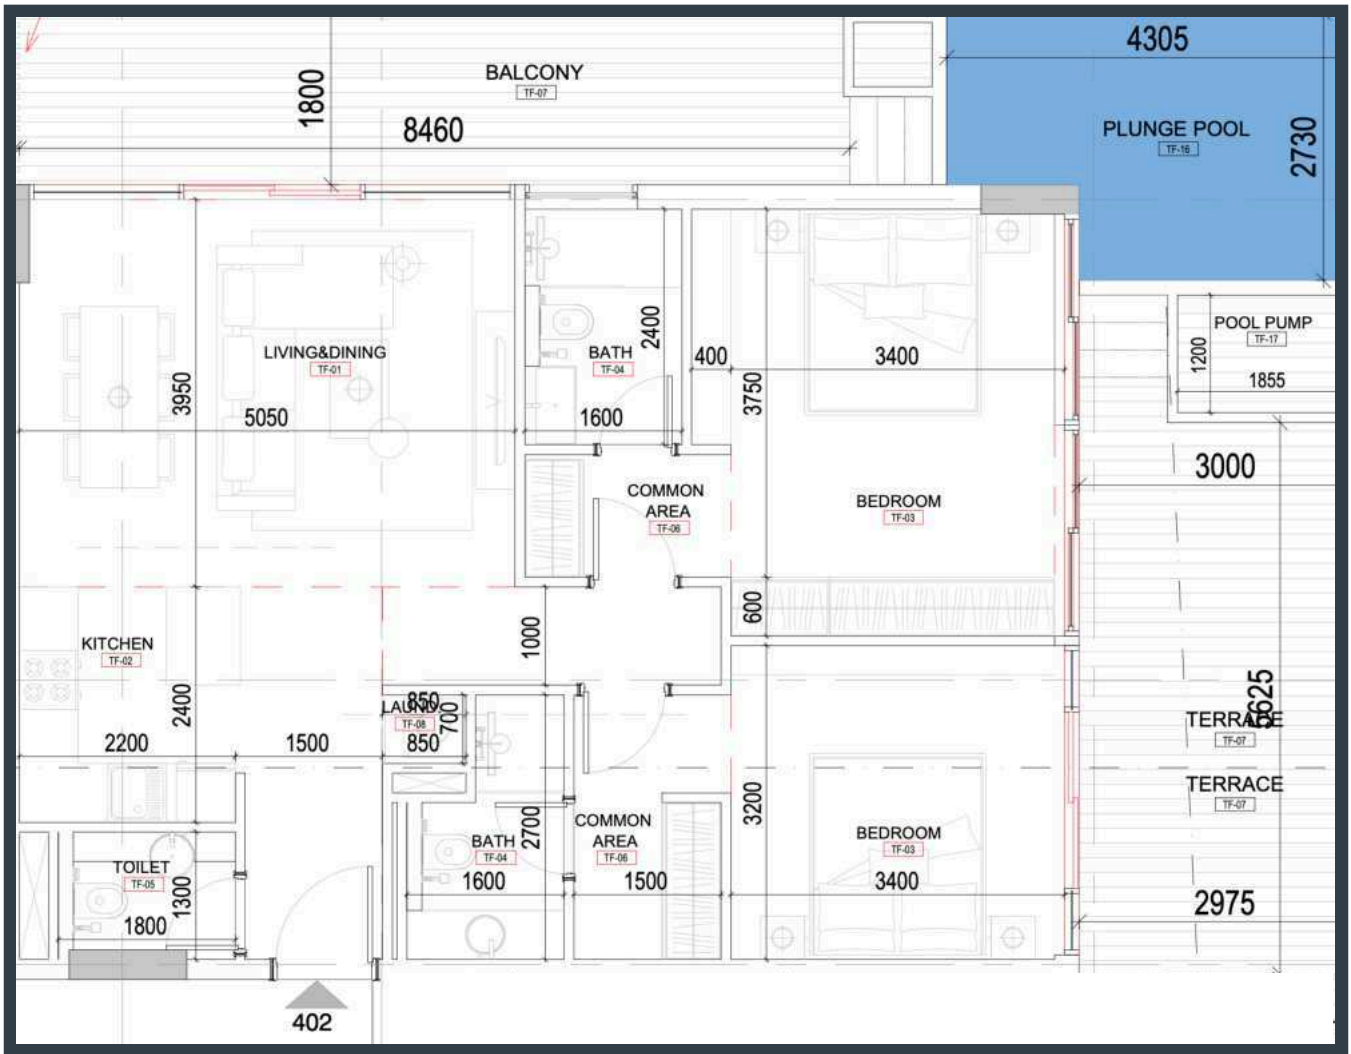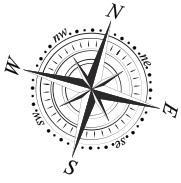



Unit No.: 402

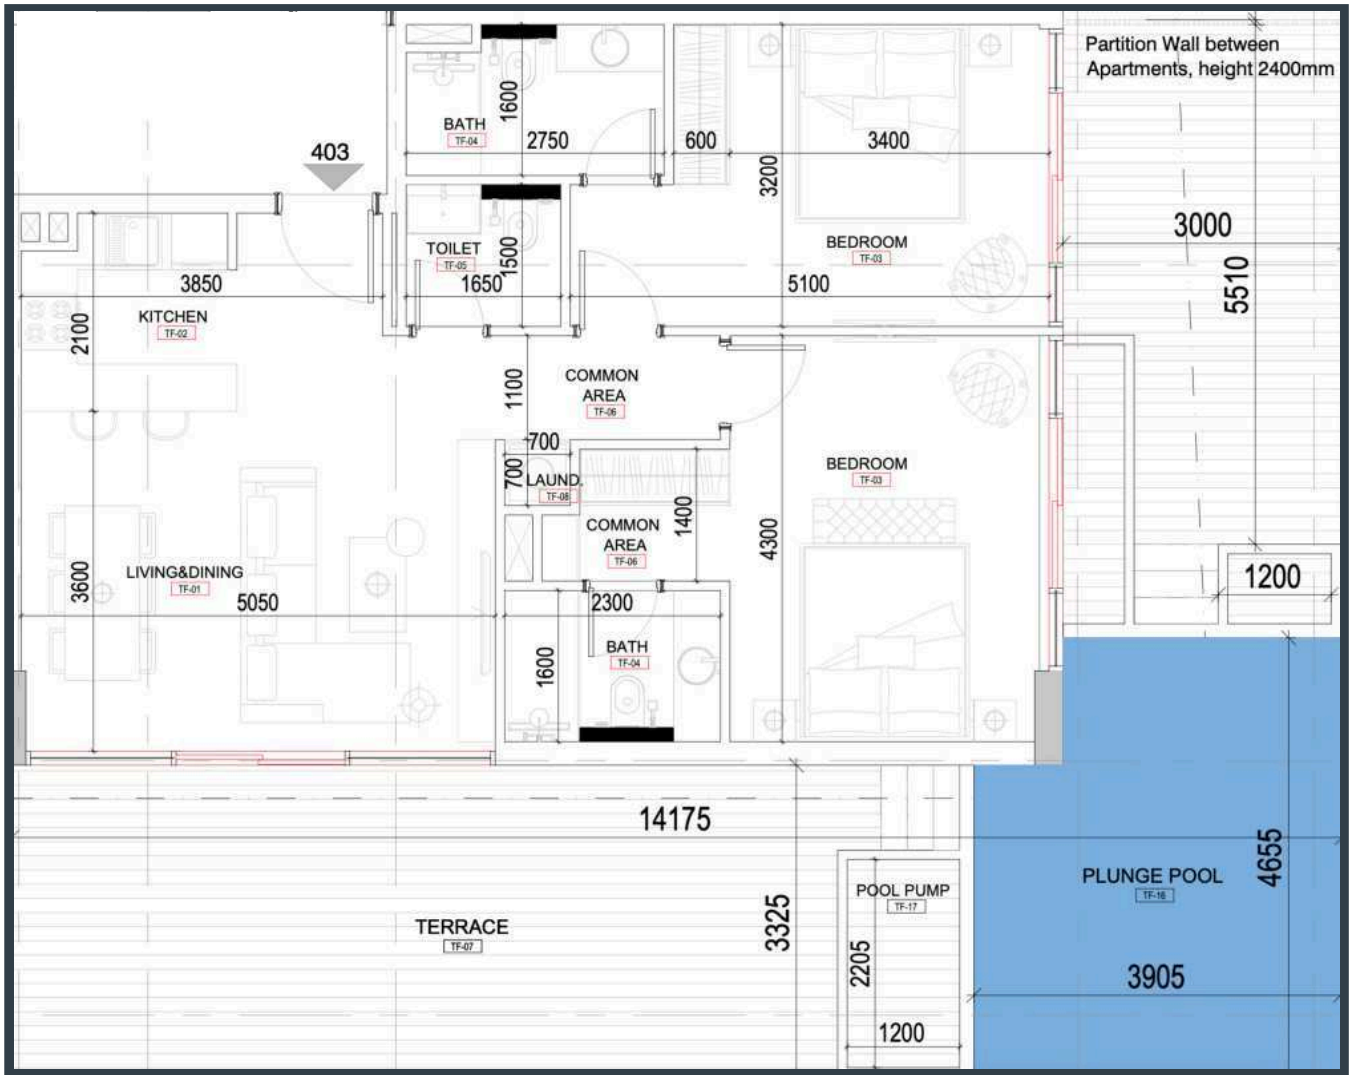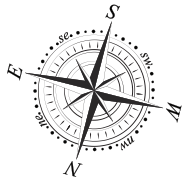



Unit No.: 403

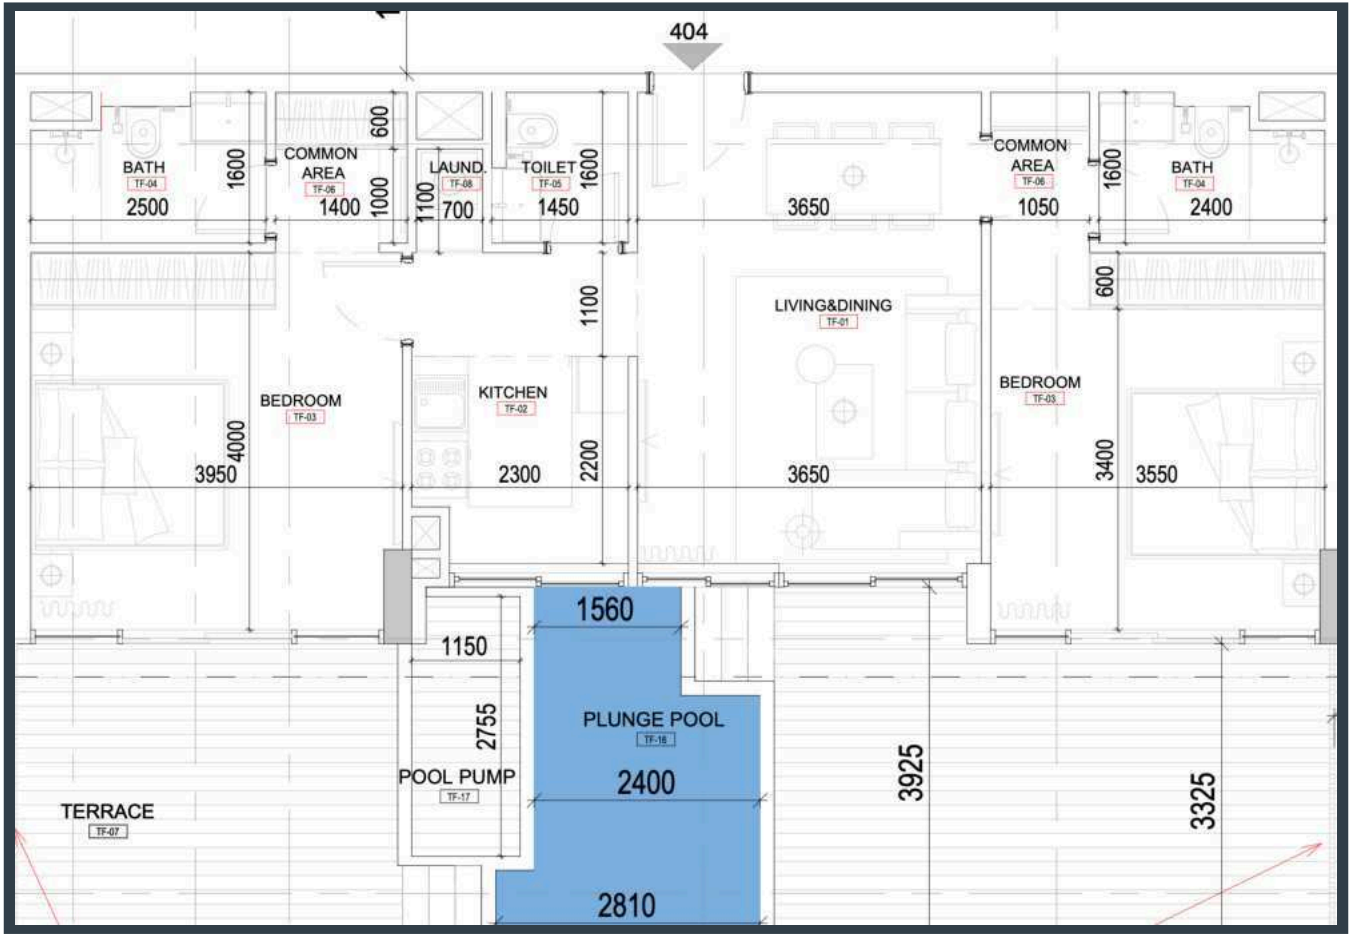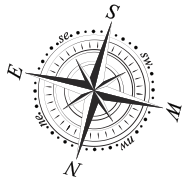



Unit No.: 404

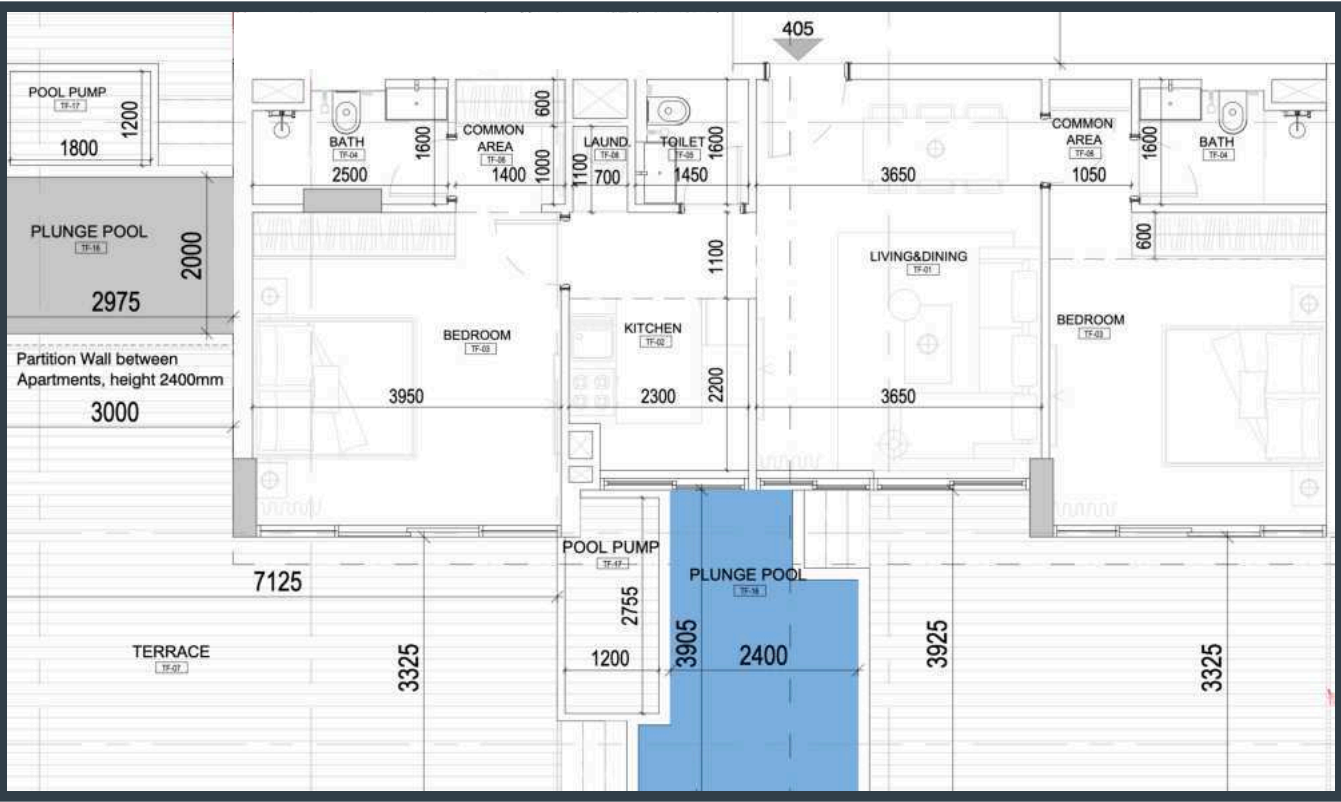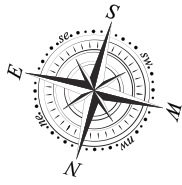



Unit No.: 405

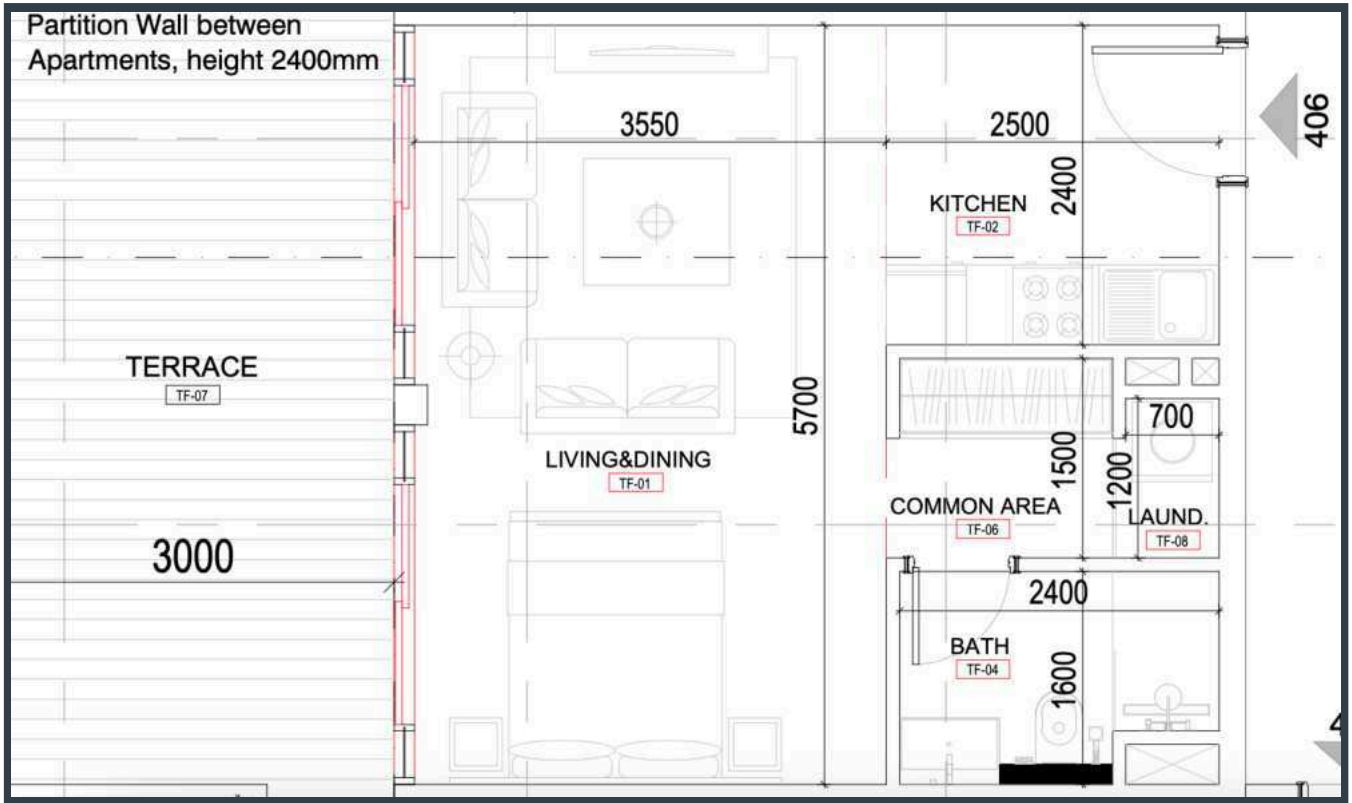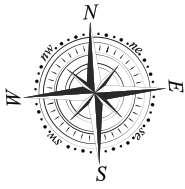



Unit No.: 406

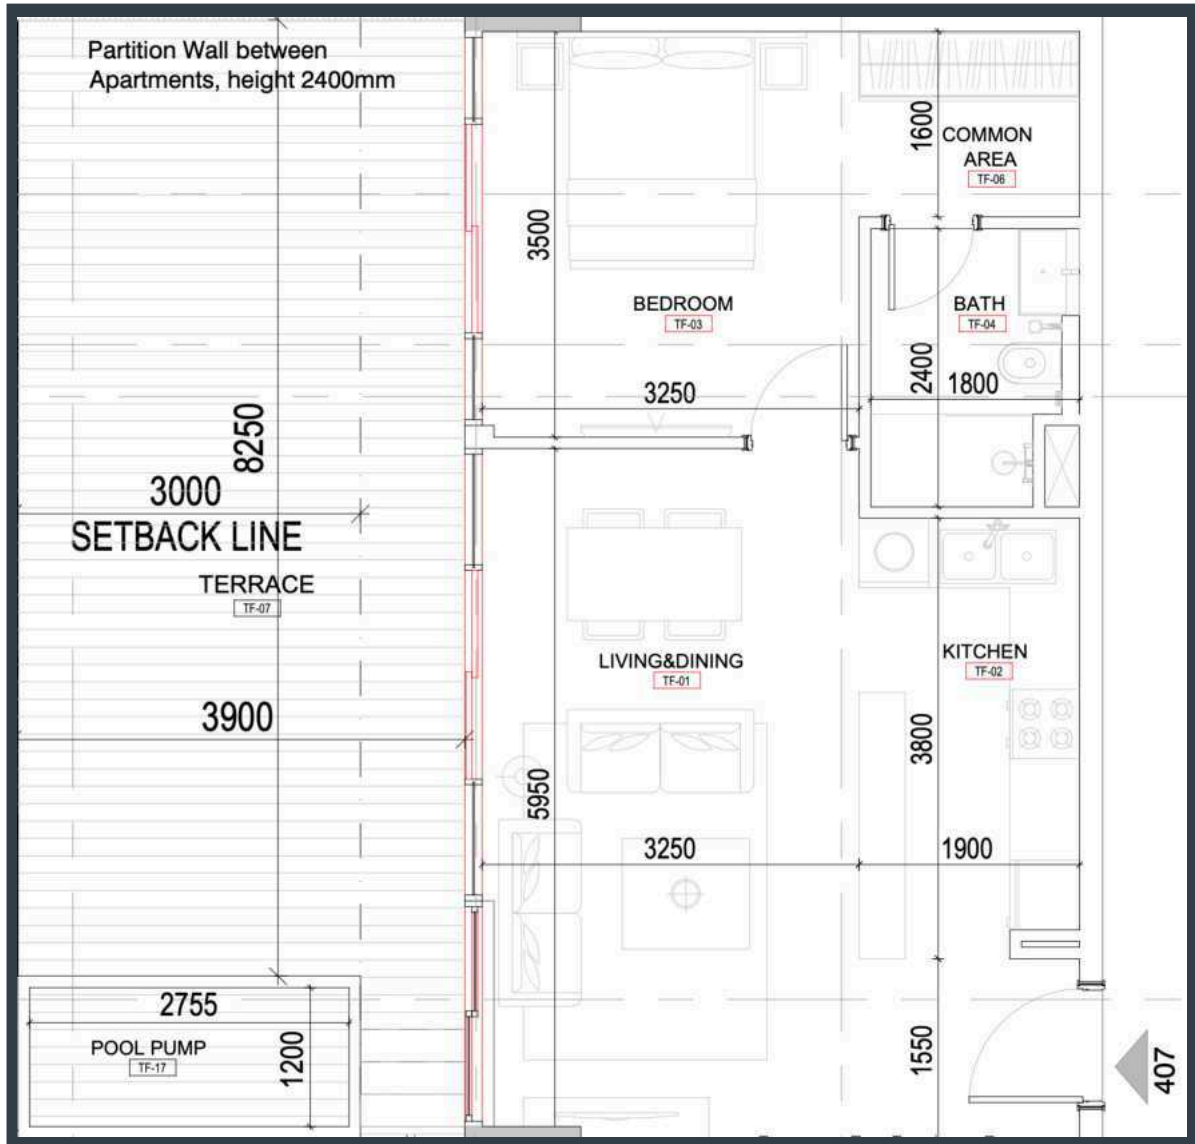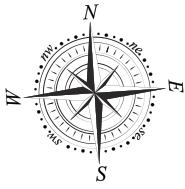




Unit No.: 407

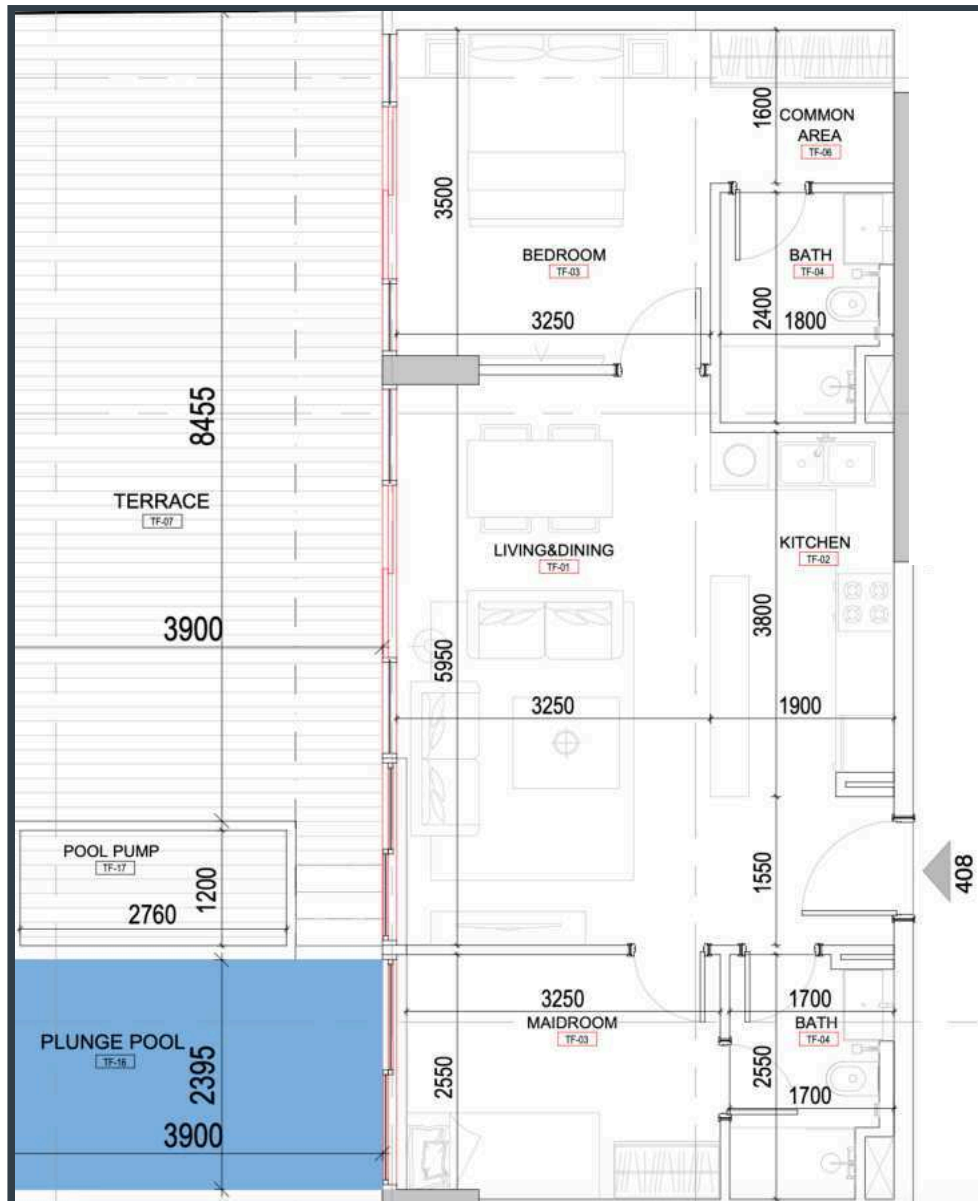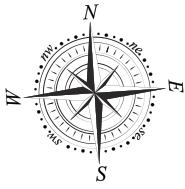



Unit No.: 408

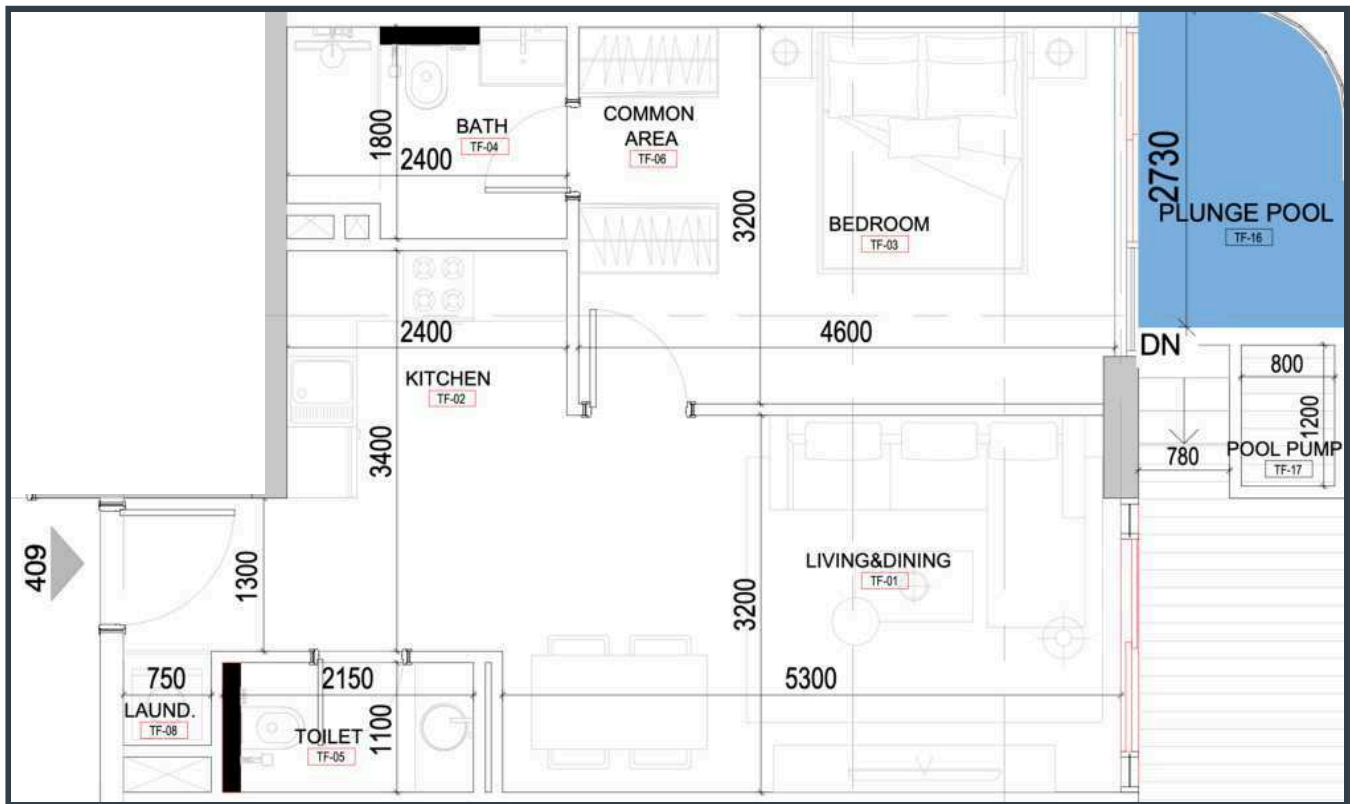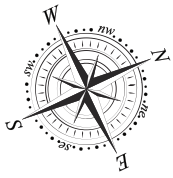



Unit No.: 409

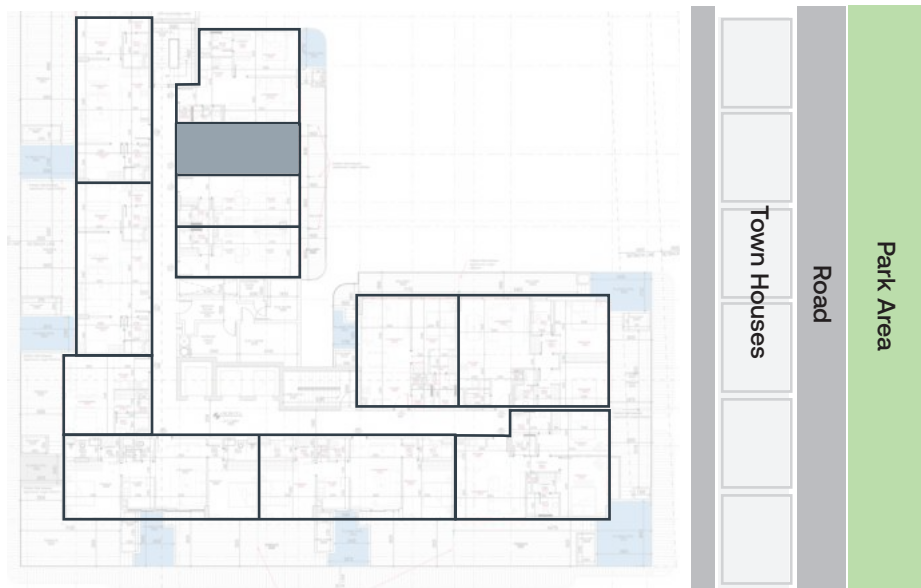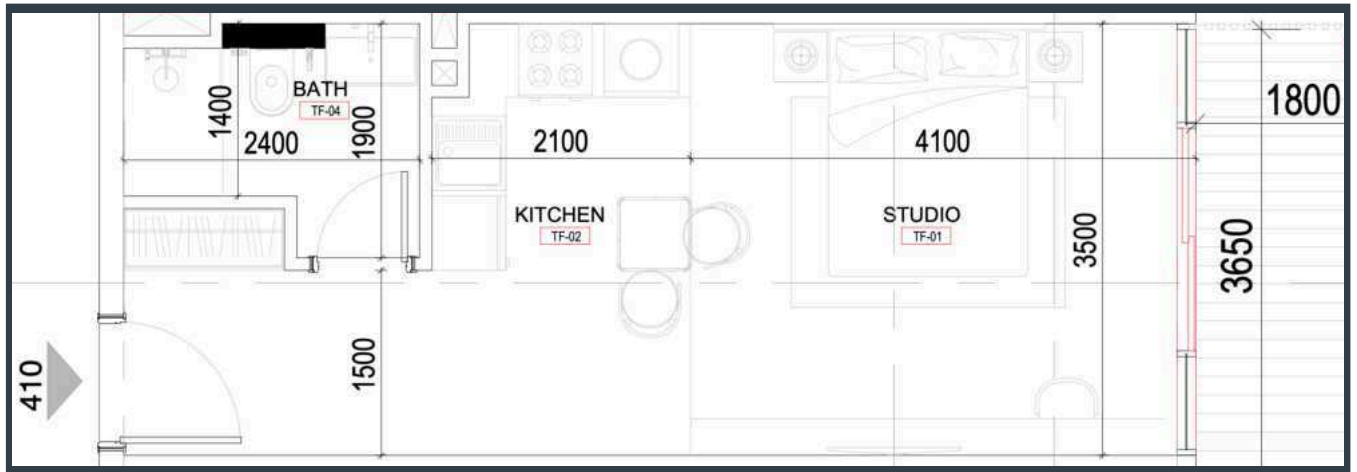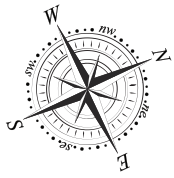




Unit No.: 410

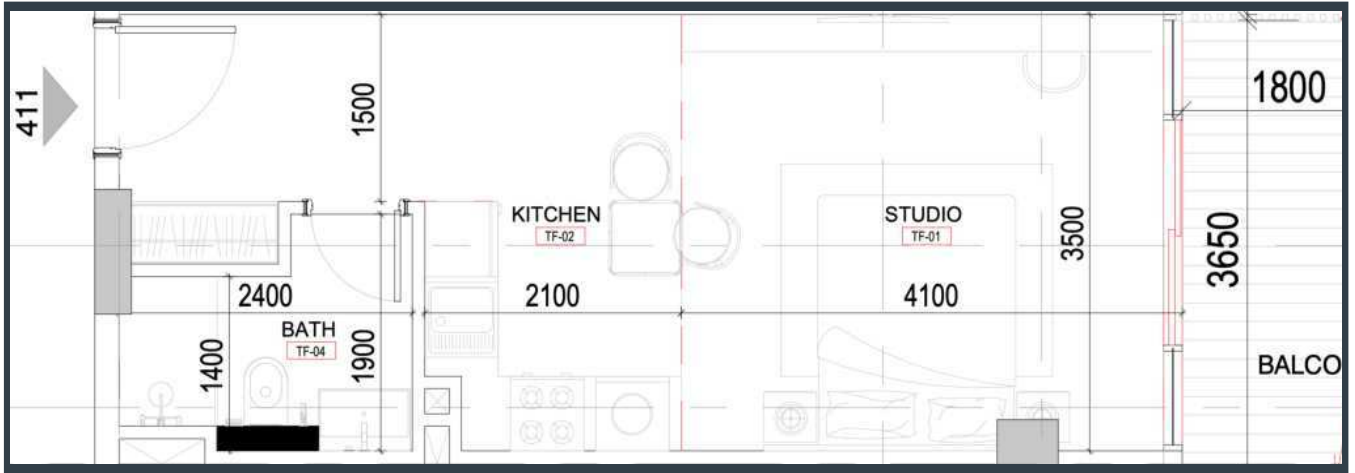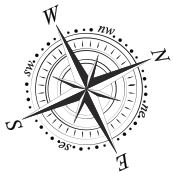


Unit No.: 411

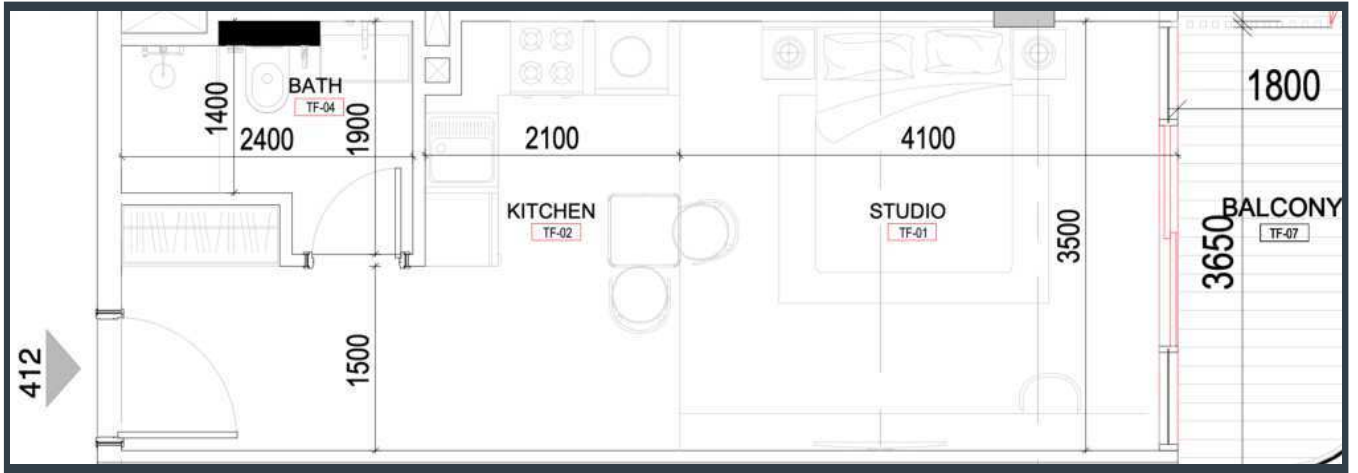
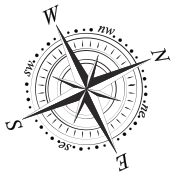


Unit No.: 412

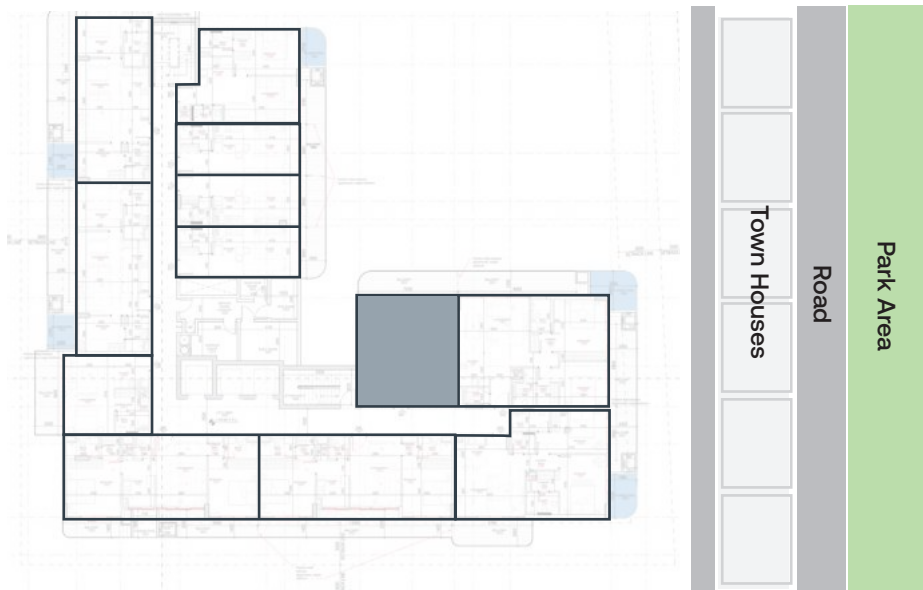
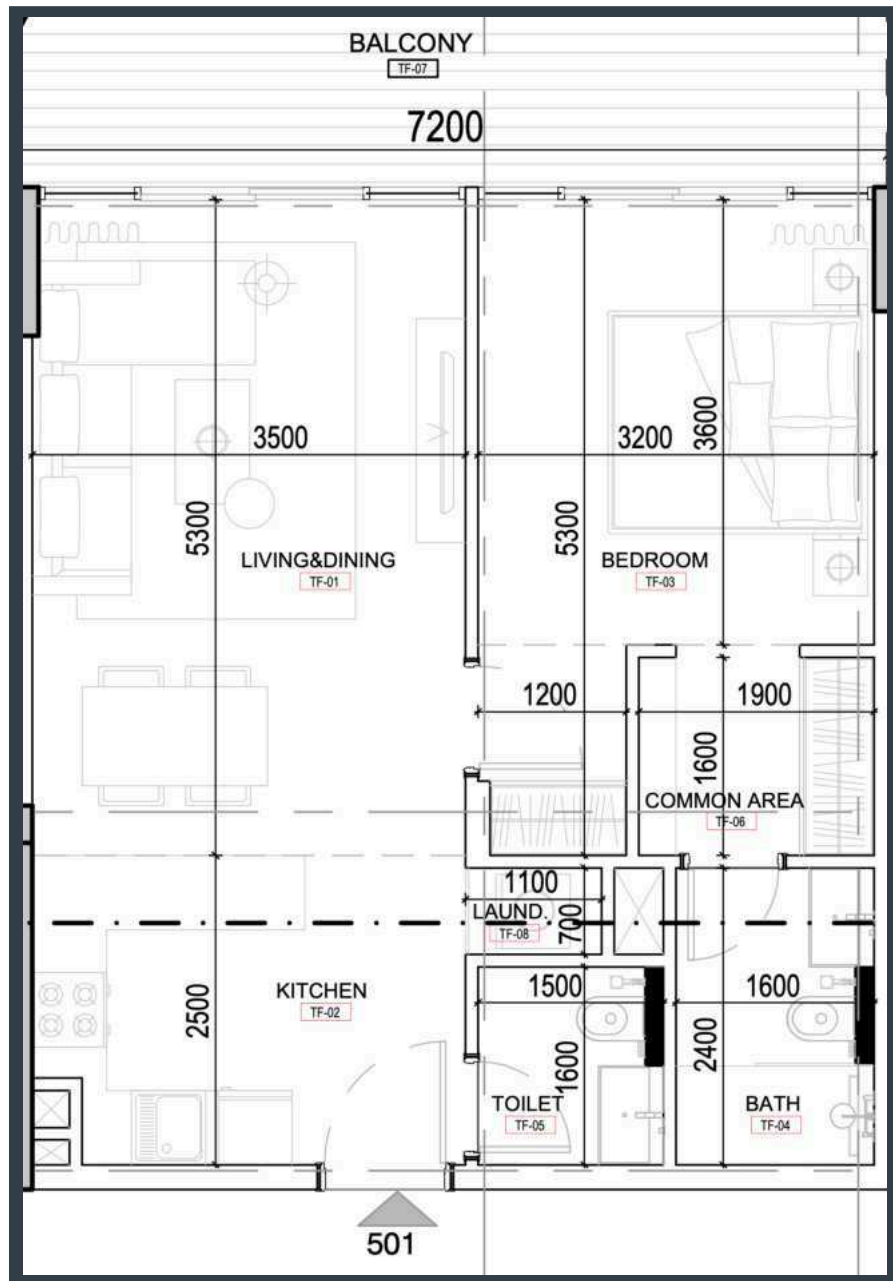
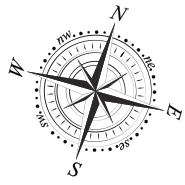


Unit No.: 501


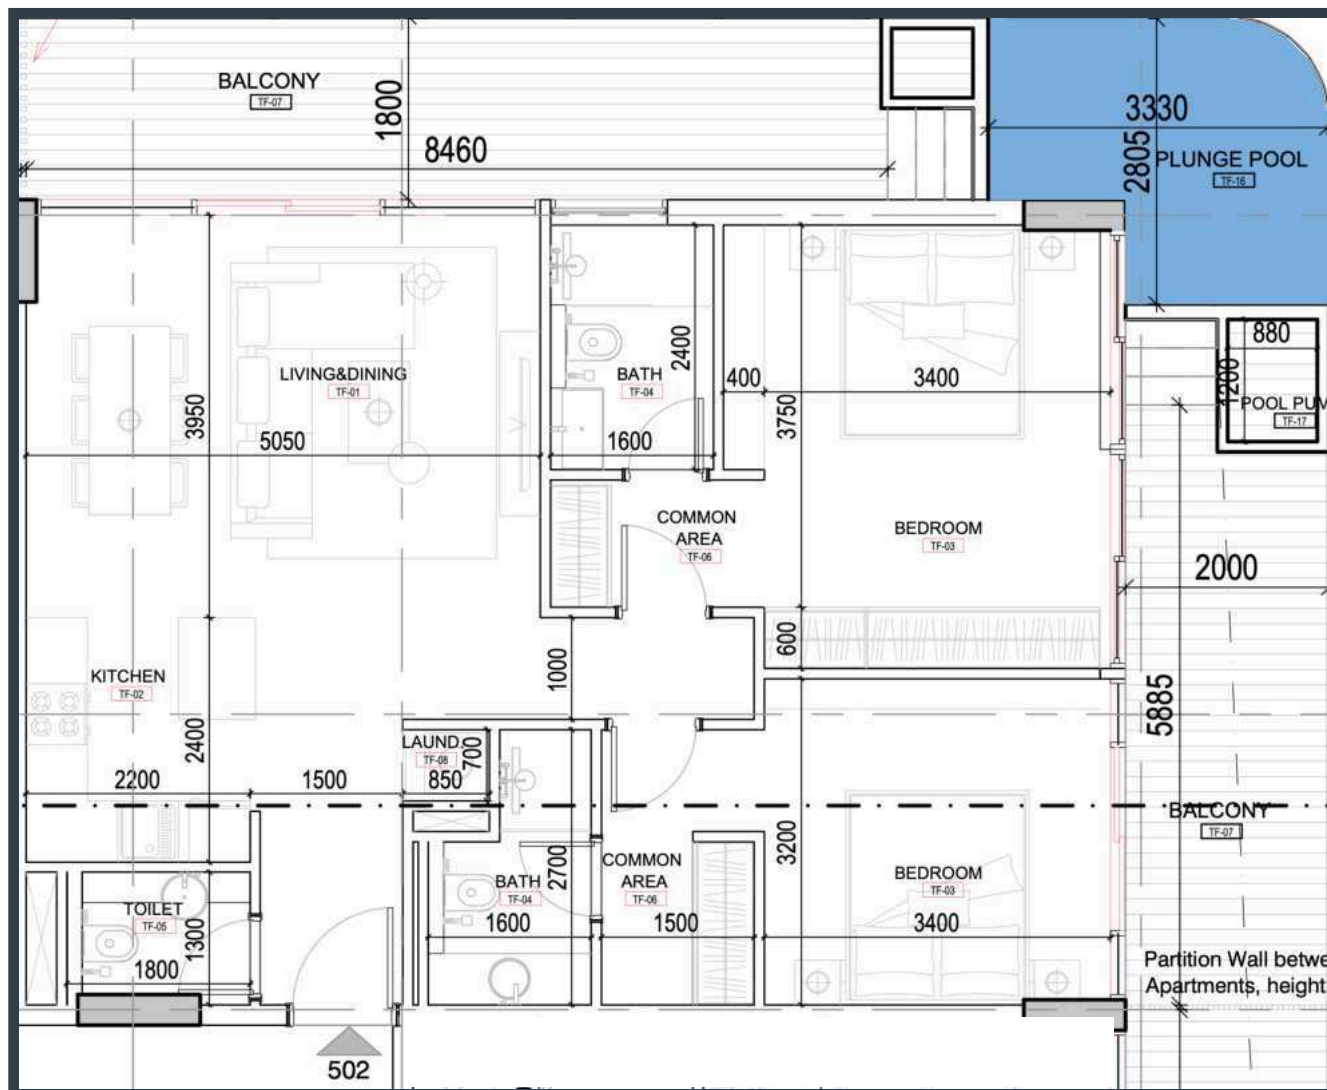


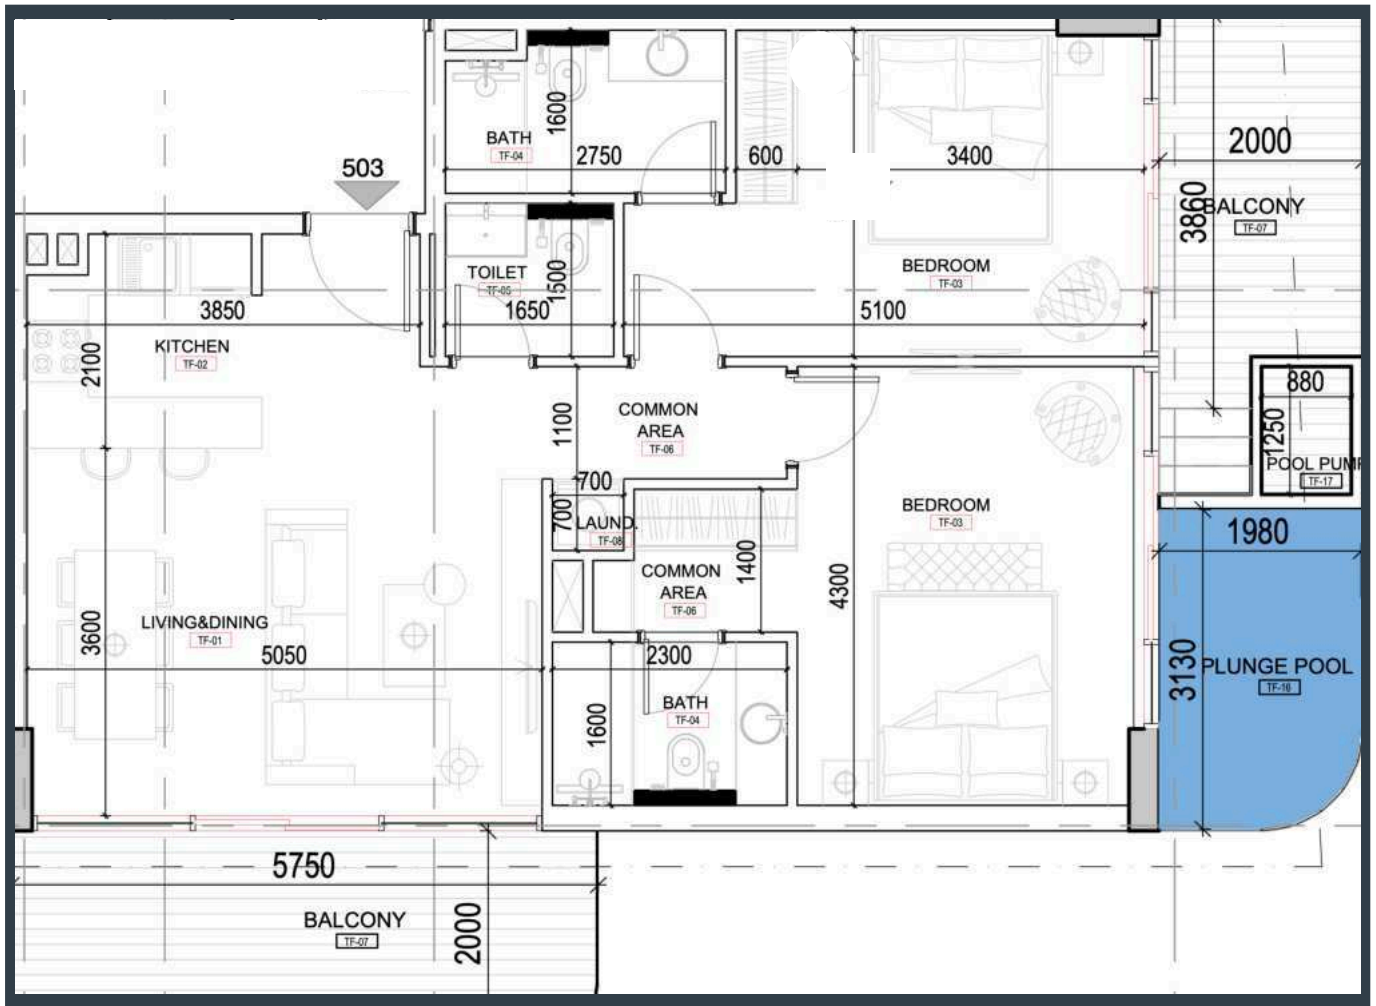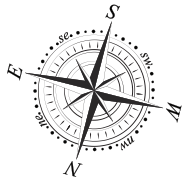



Unit No.: 503

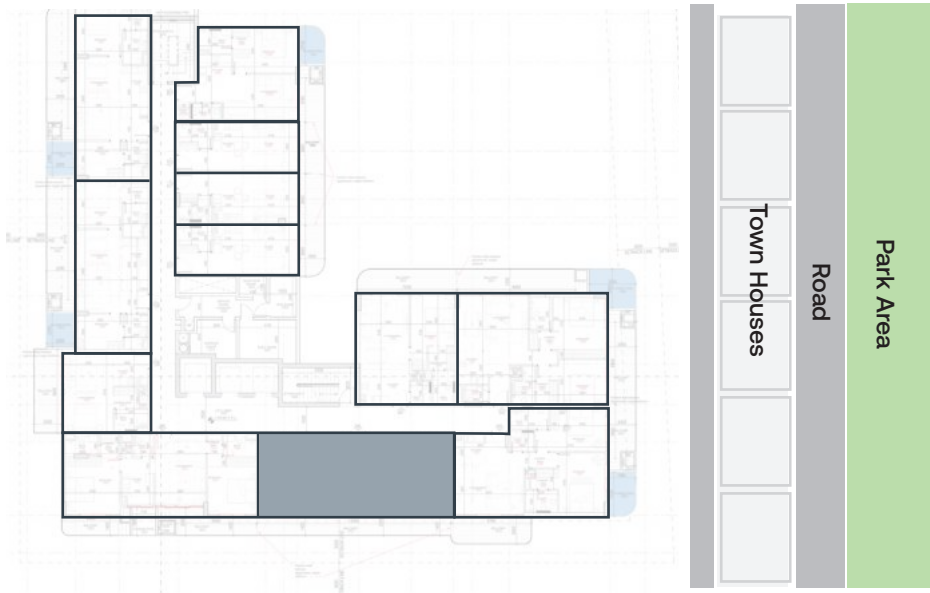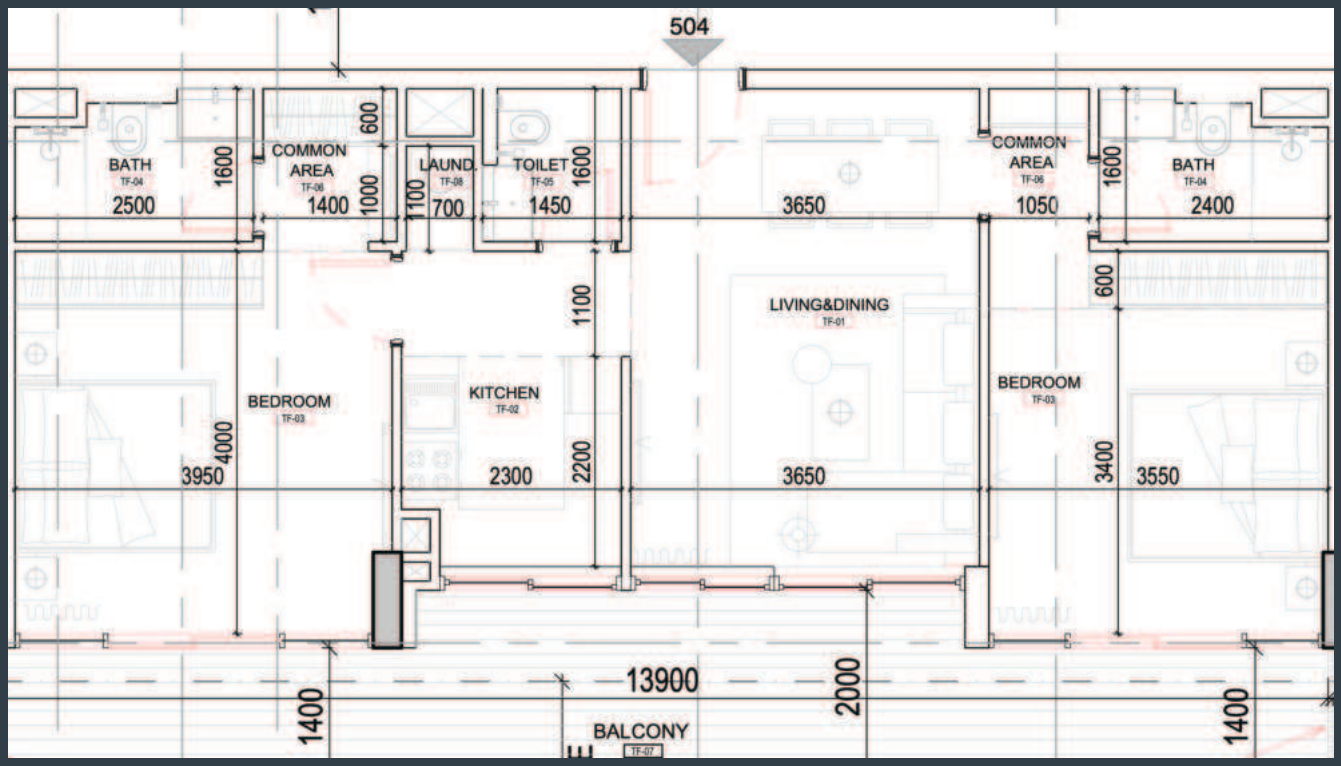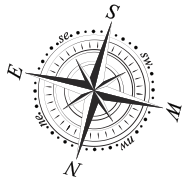



Unit No.: 504

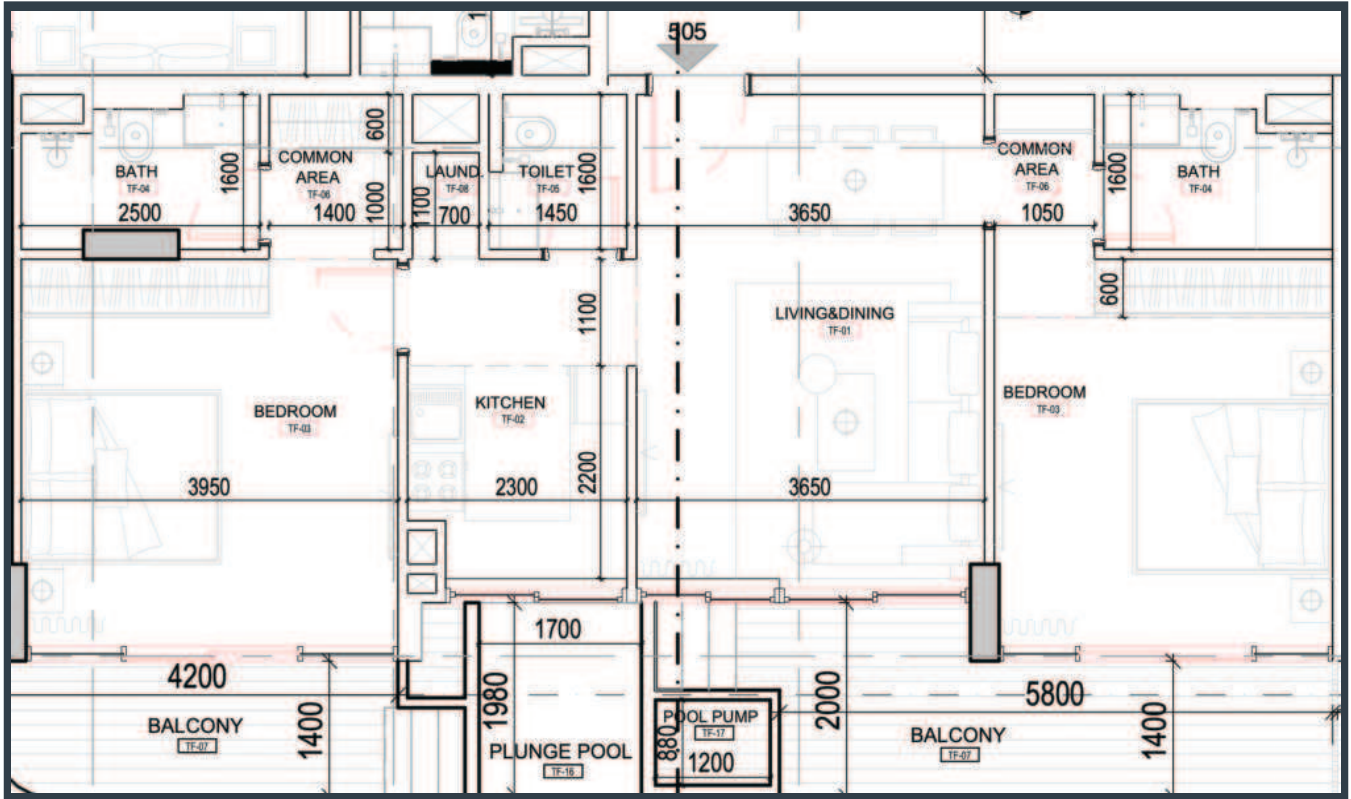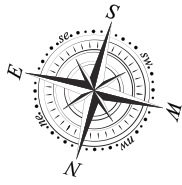



Unit No.: 505

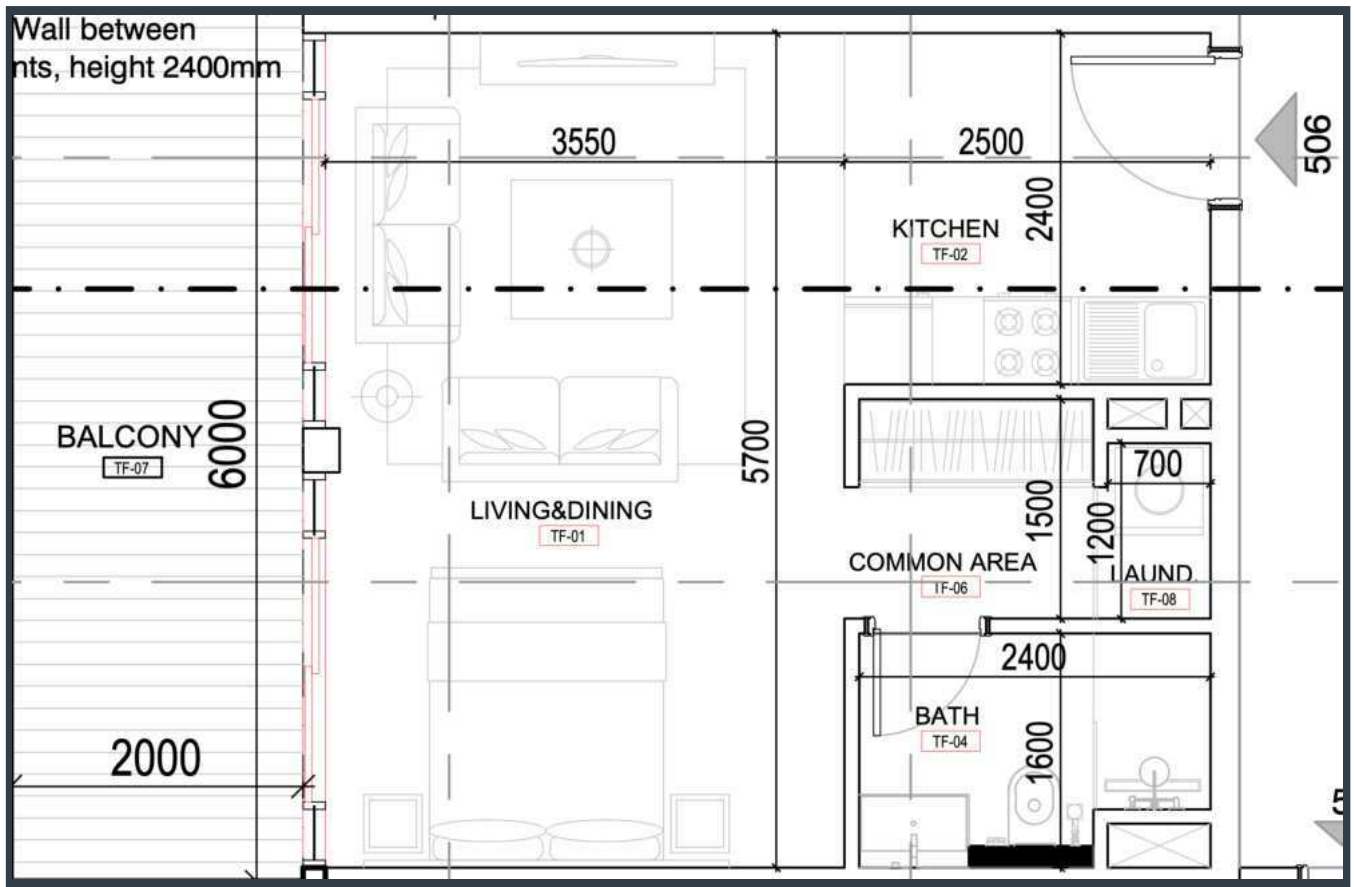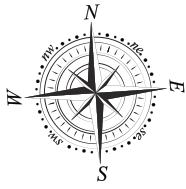




Unit No.: 506

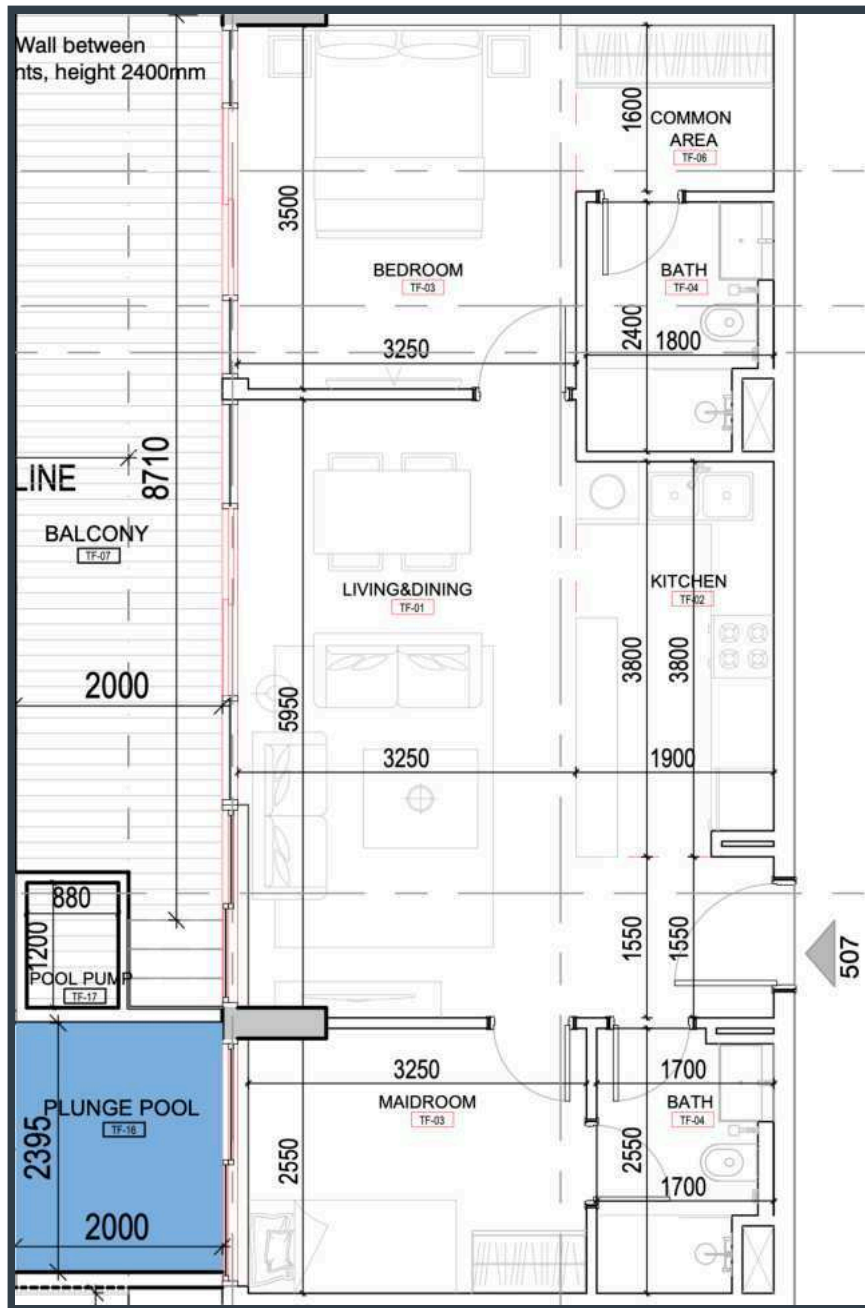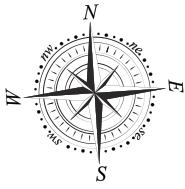



Unit No.: 507

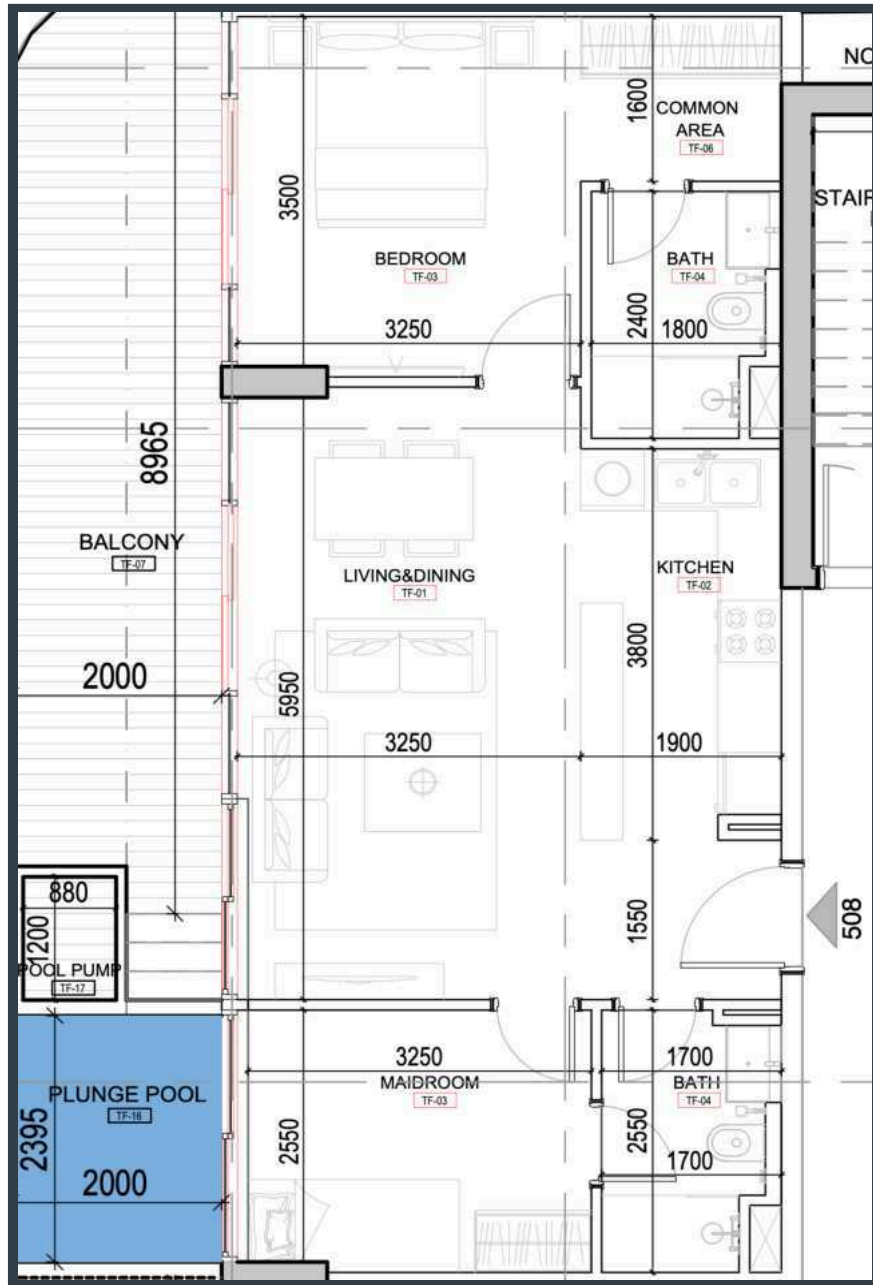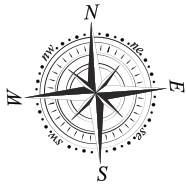




Unit No.: 508

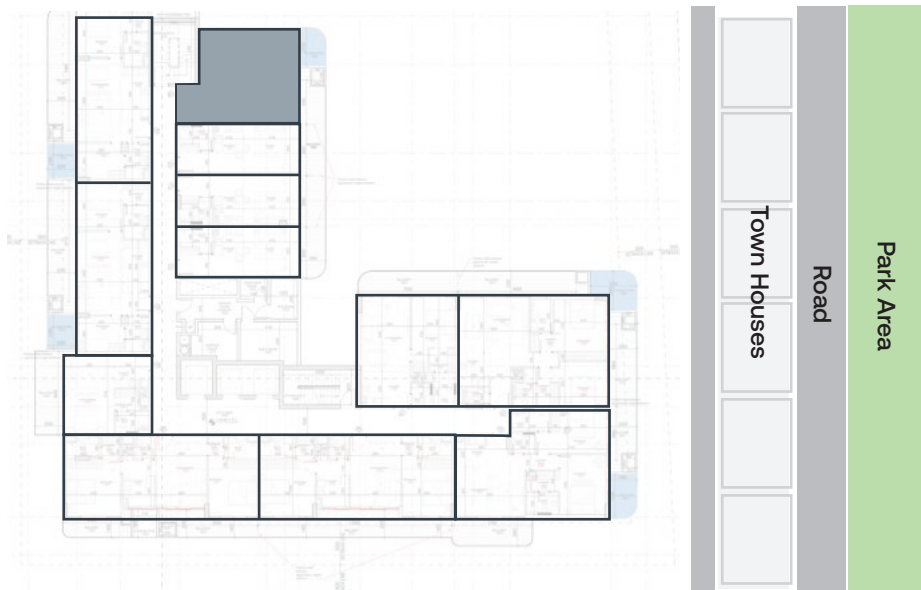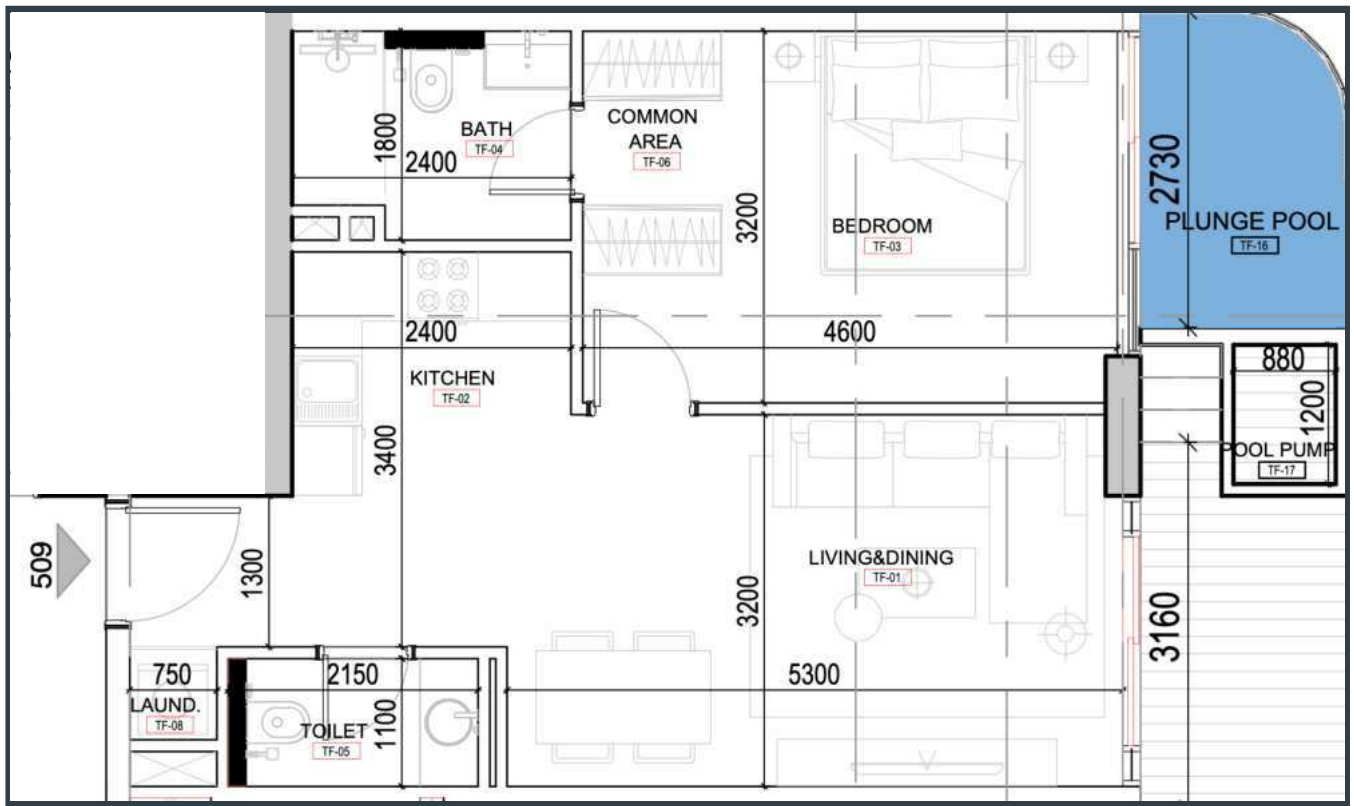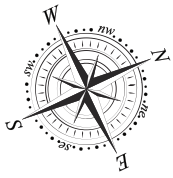



Unit No.: 509

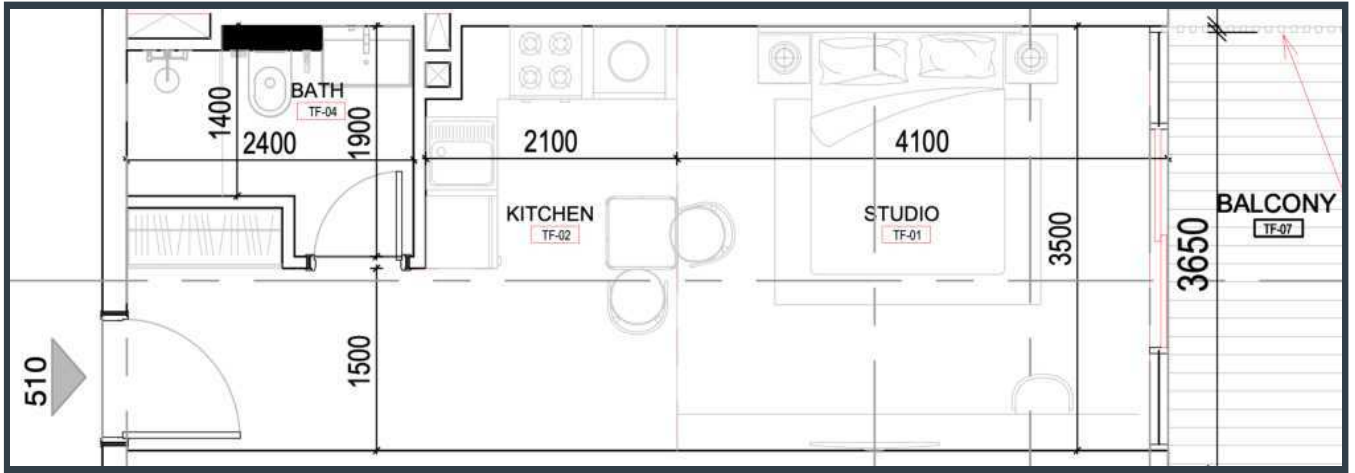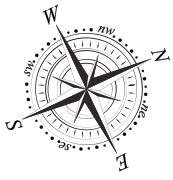

Unit No.: 510

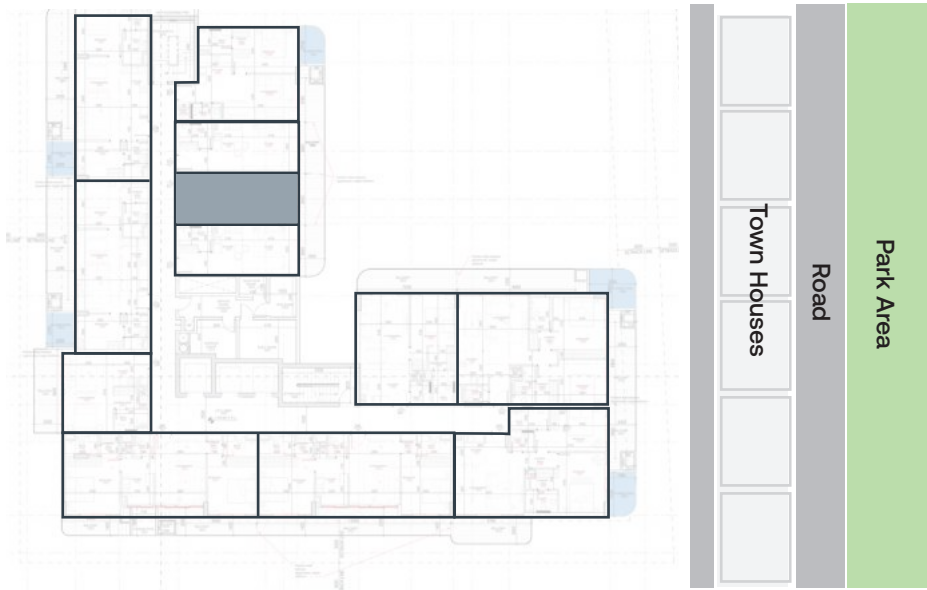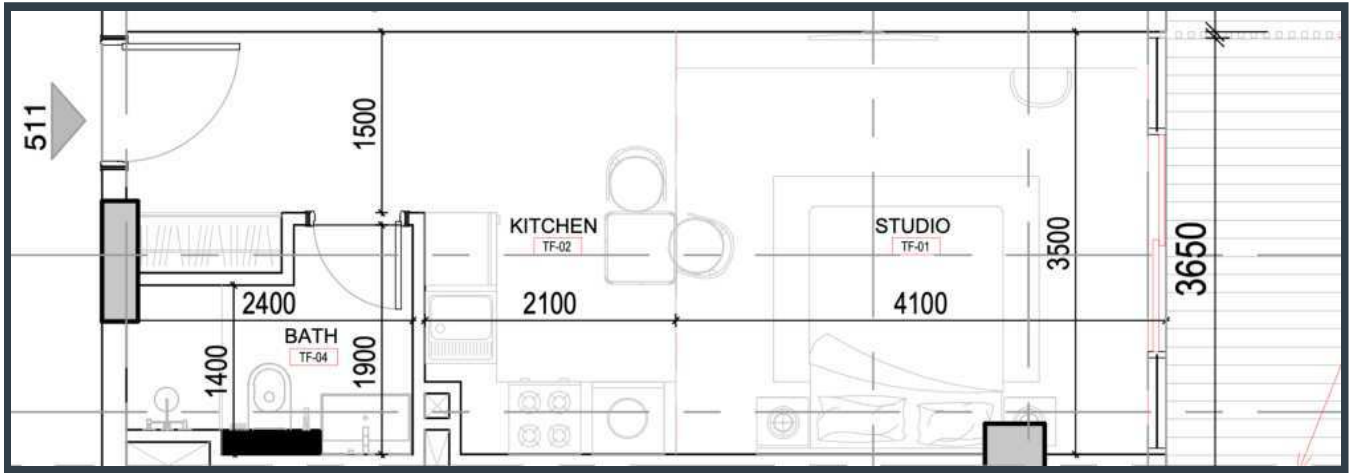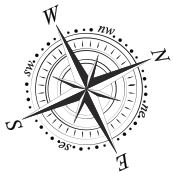


Unit No.: 511

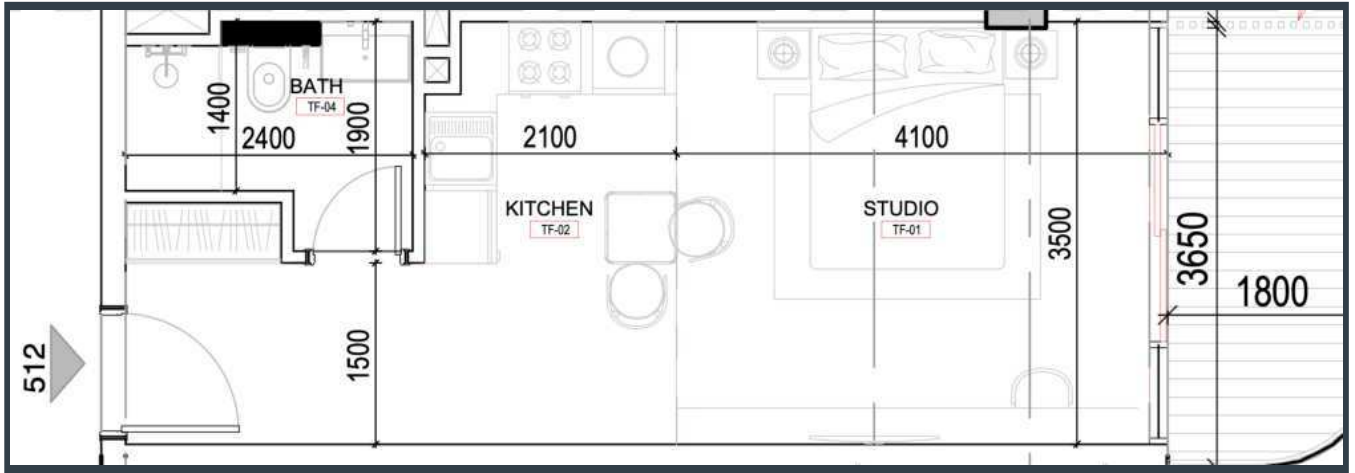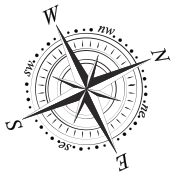


Unit No.: 512

KEY PLAN

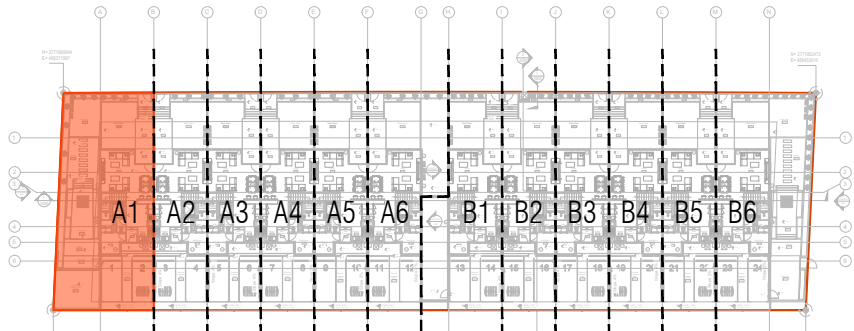


NOTE : UNIT A2,A3,A4,A5,B2,B3,B4,B5 ARE SIMILAR IN DESIGN

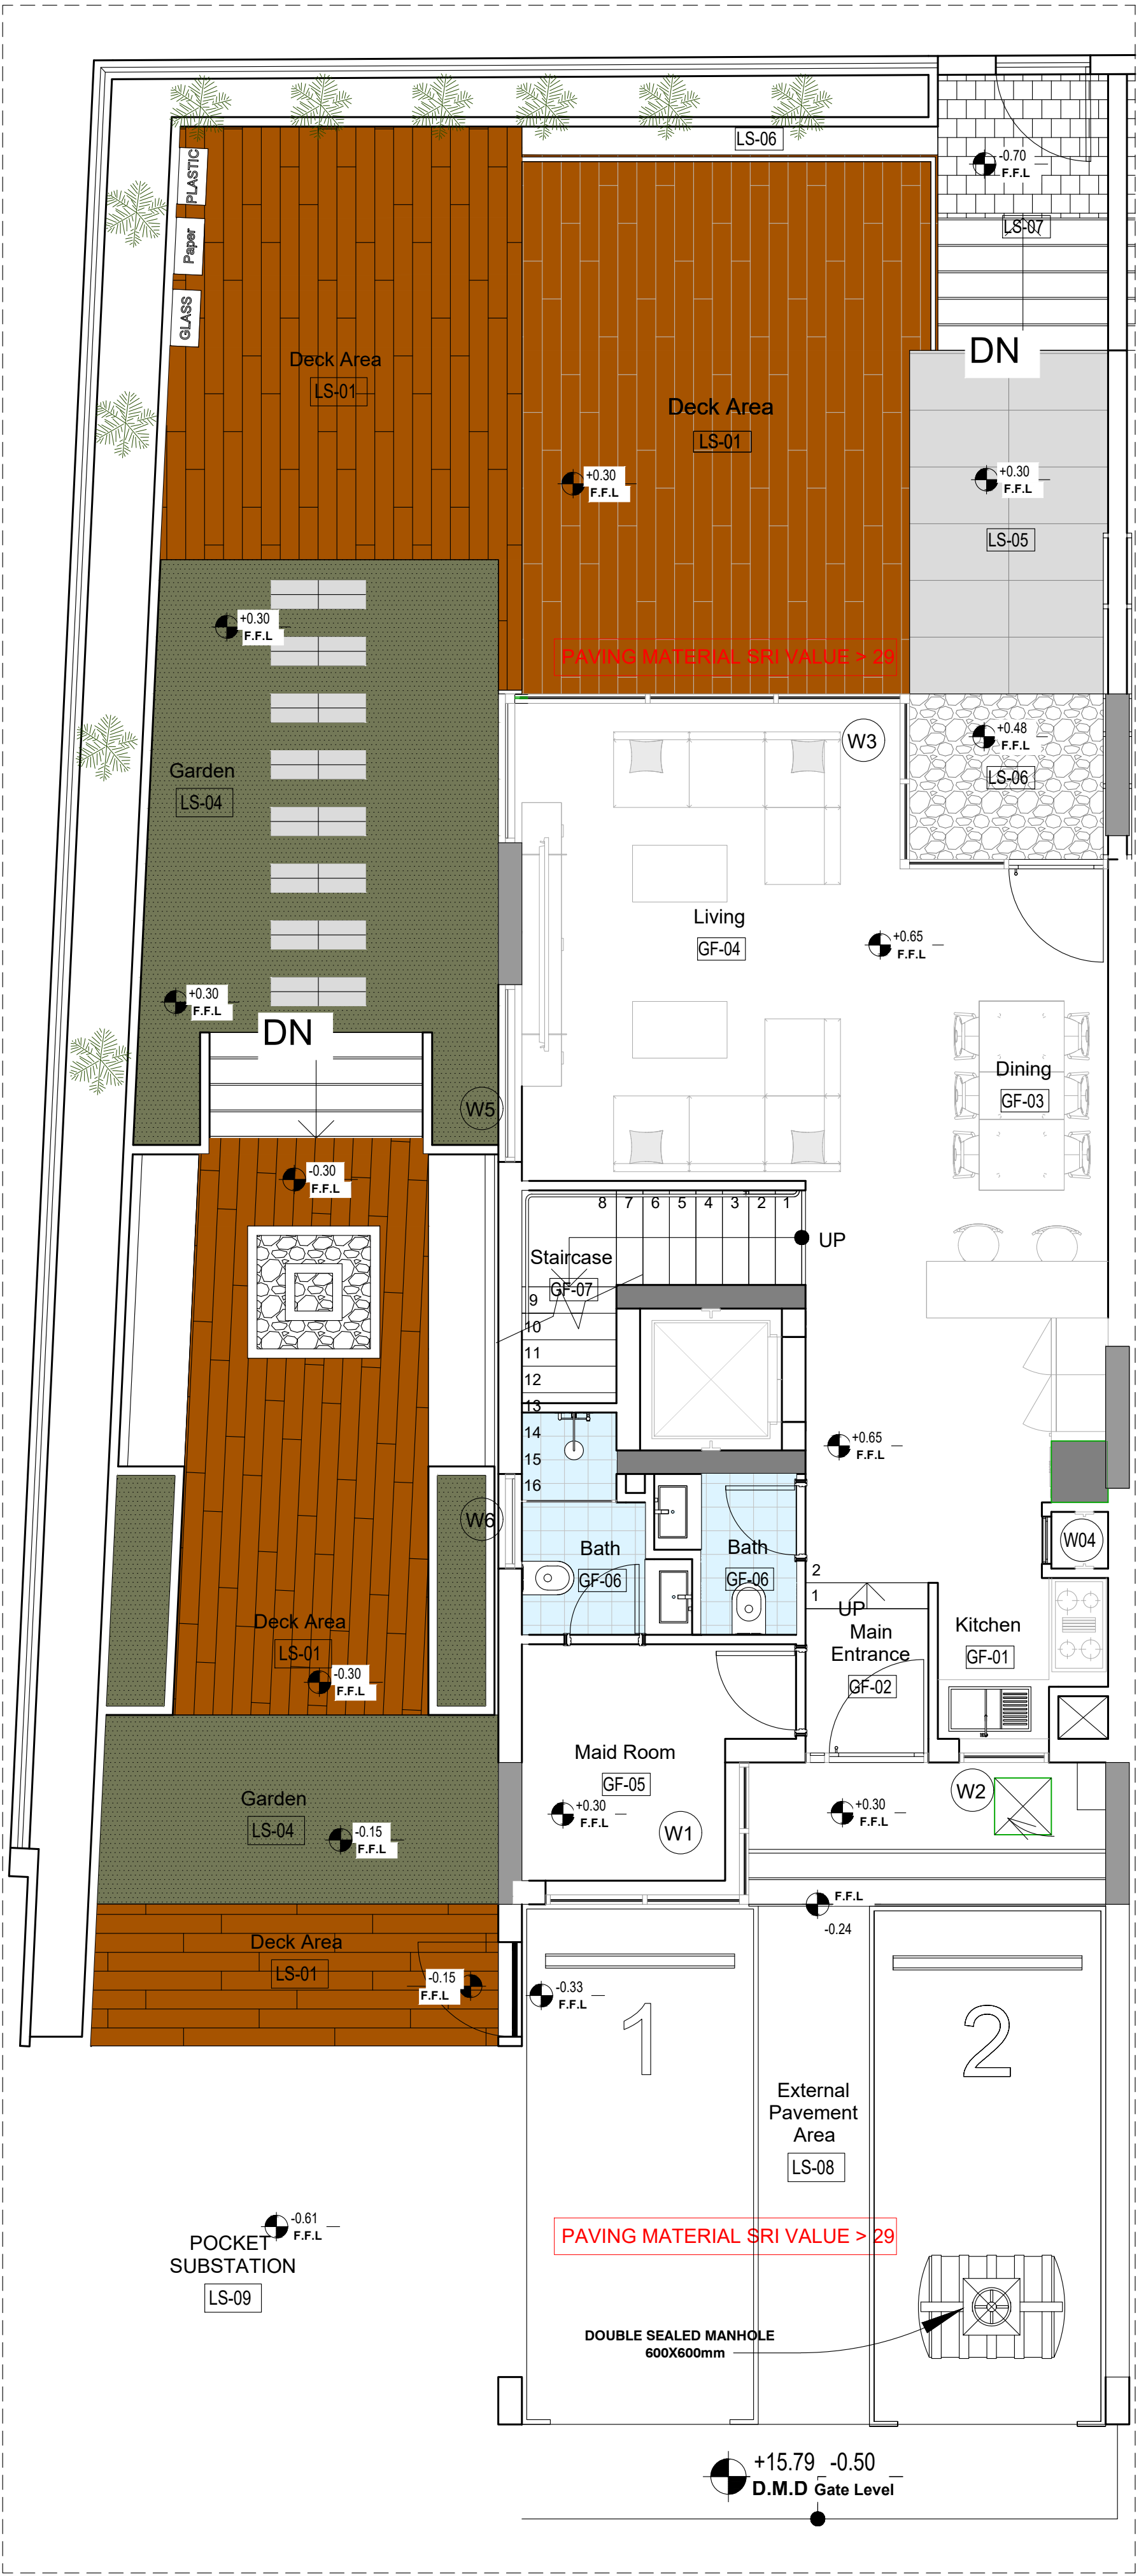


GROUND FLOOR PLAN

SPACE	AREA (SQ MTR)	AREA (SQ FT)
LANDSCAPE AREA	147.53	1587.99
PARKING AREA	48.11	517.85
GROUND FLOOR CARPET AREA	71.23	766.71
TOTAL AREA	266.87	2872.55

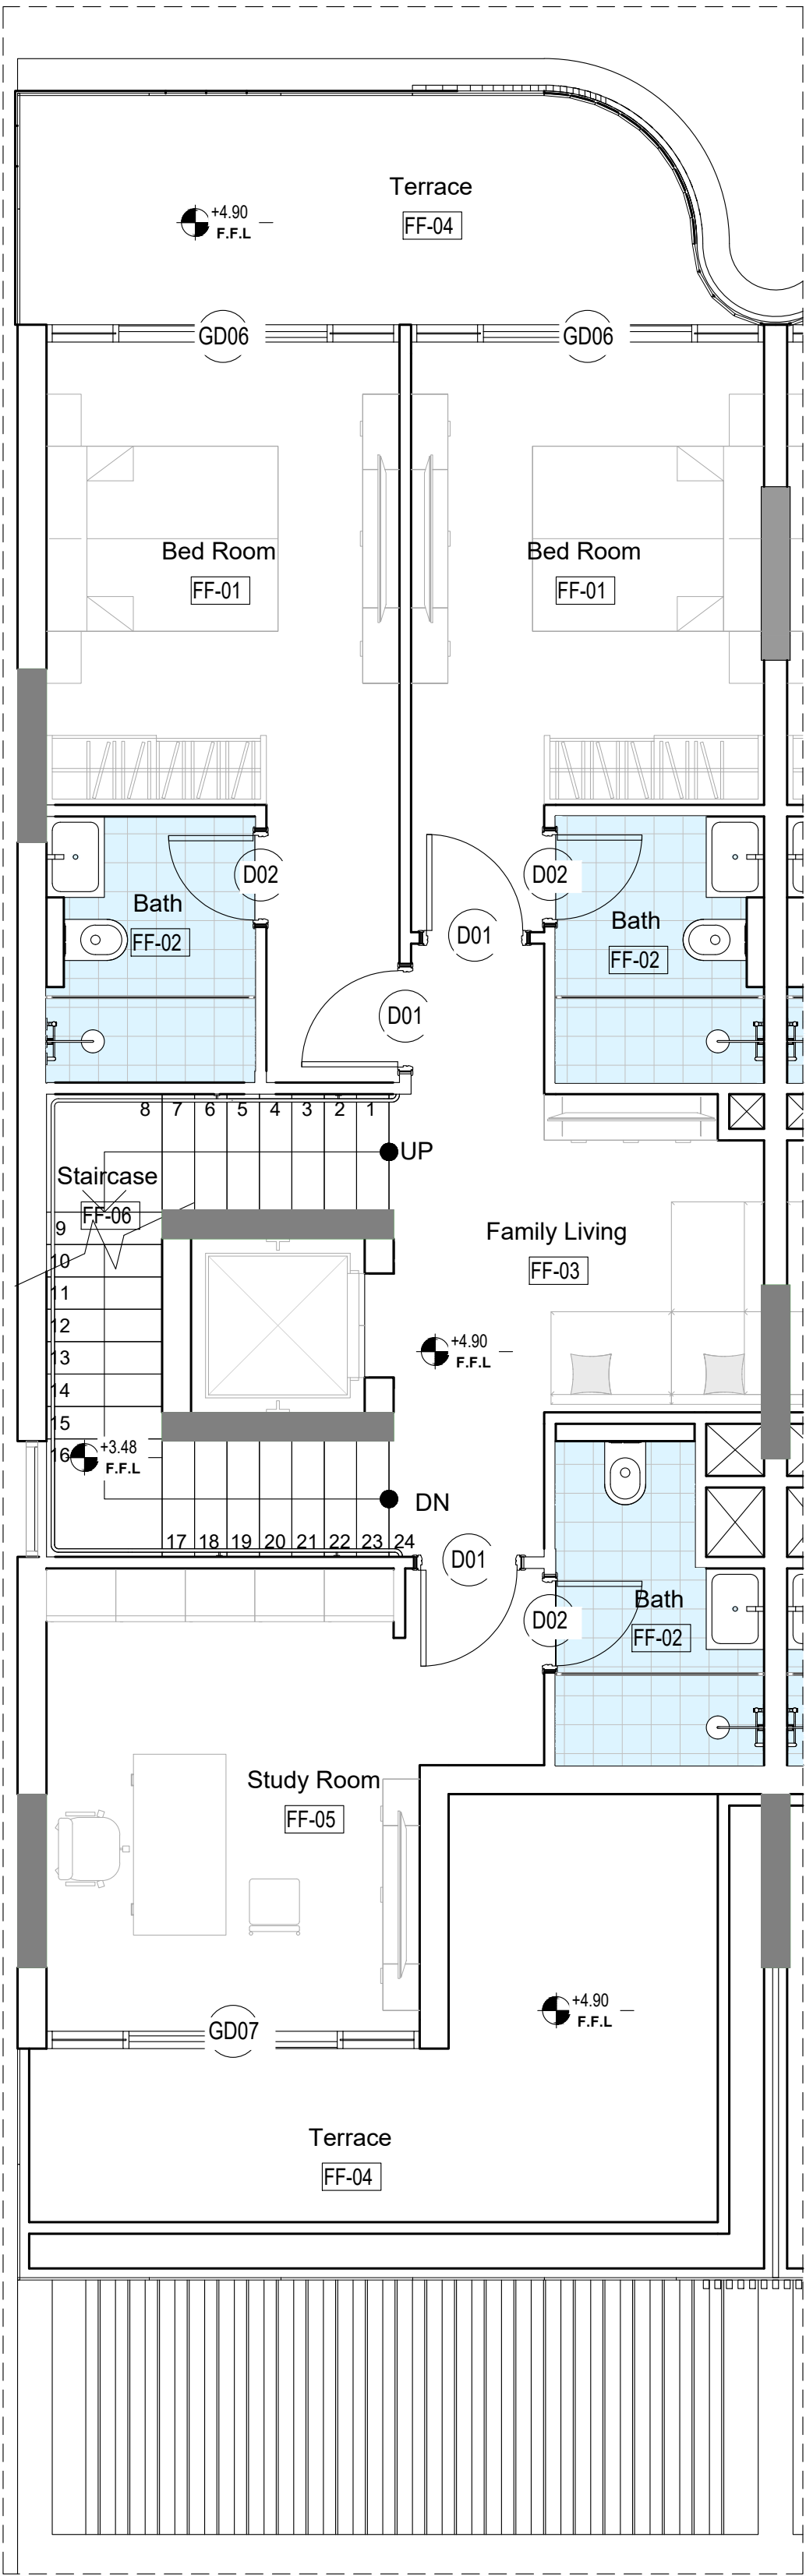

FIRST FLOOR PLAN

SPACE	AREA (SQ MTR)	AREA (SQ FT)
TERRACE AREA	11.83+20.14=31.97	344.12
FIRST FLOOR CARPET AREA	84.07	904.92
TOTAL AREA	116.04	1249.04

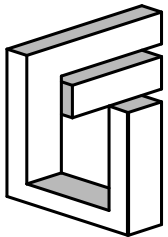

FEDERAL
Engineering Consultancy

P.O.Box 215960 Dubai, U.A.E
Tel: +9714 2395414
Fax: +9714 2395413

CLIENT:

RESIDENTIAL TOWNHOUSE PROJECT


CONSTRUCTION	G + 2F + ROOF
PLOT NO.	JVC 12LFRP003
LOCATION	JUMEIRAH VILLAGE CIRCLE, DUBAI

DRAWING TITLE, NO., SCALE



A1 UNIT

1:100

KEY PLAN

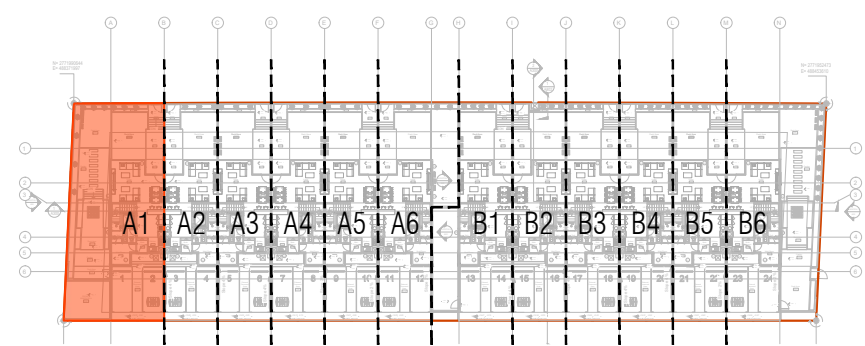

NOTE : UNIT A2,A3,A4,A5,B2,B3,B4,B5 ARE SIMILAR IN DESIGN

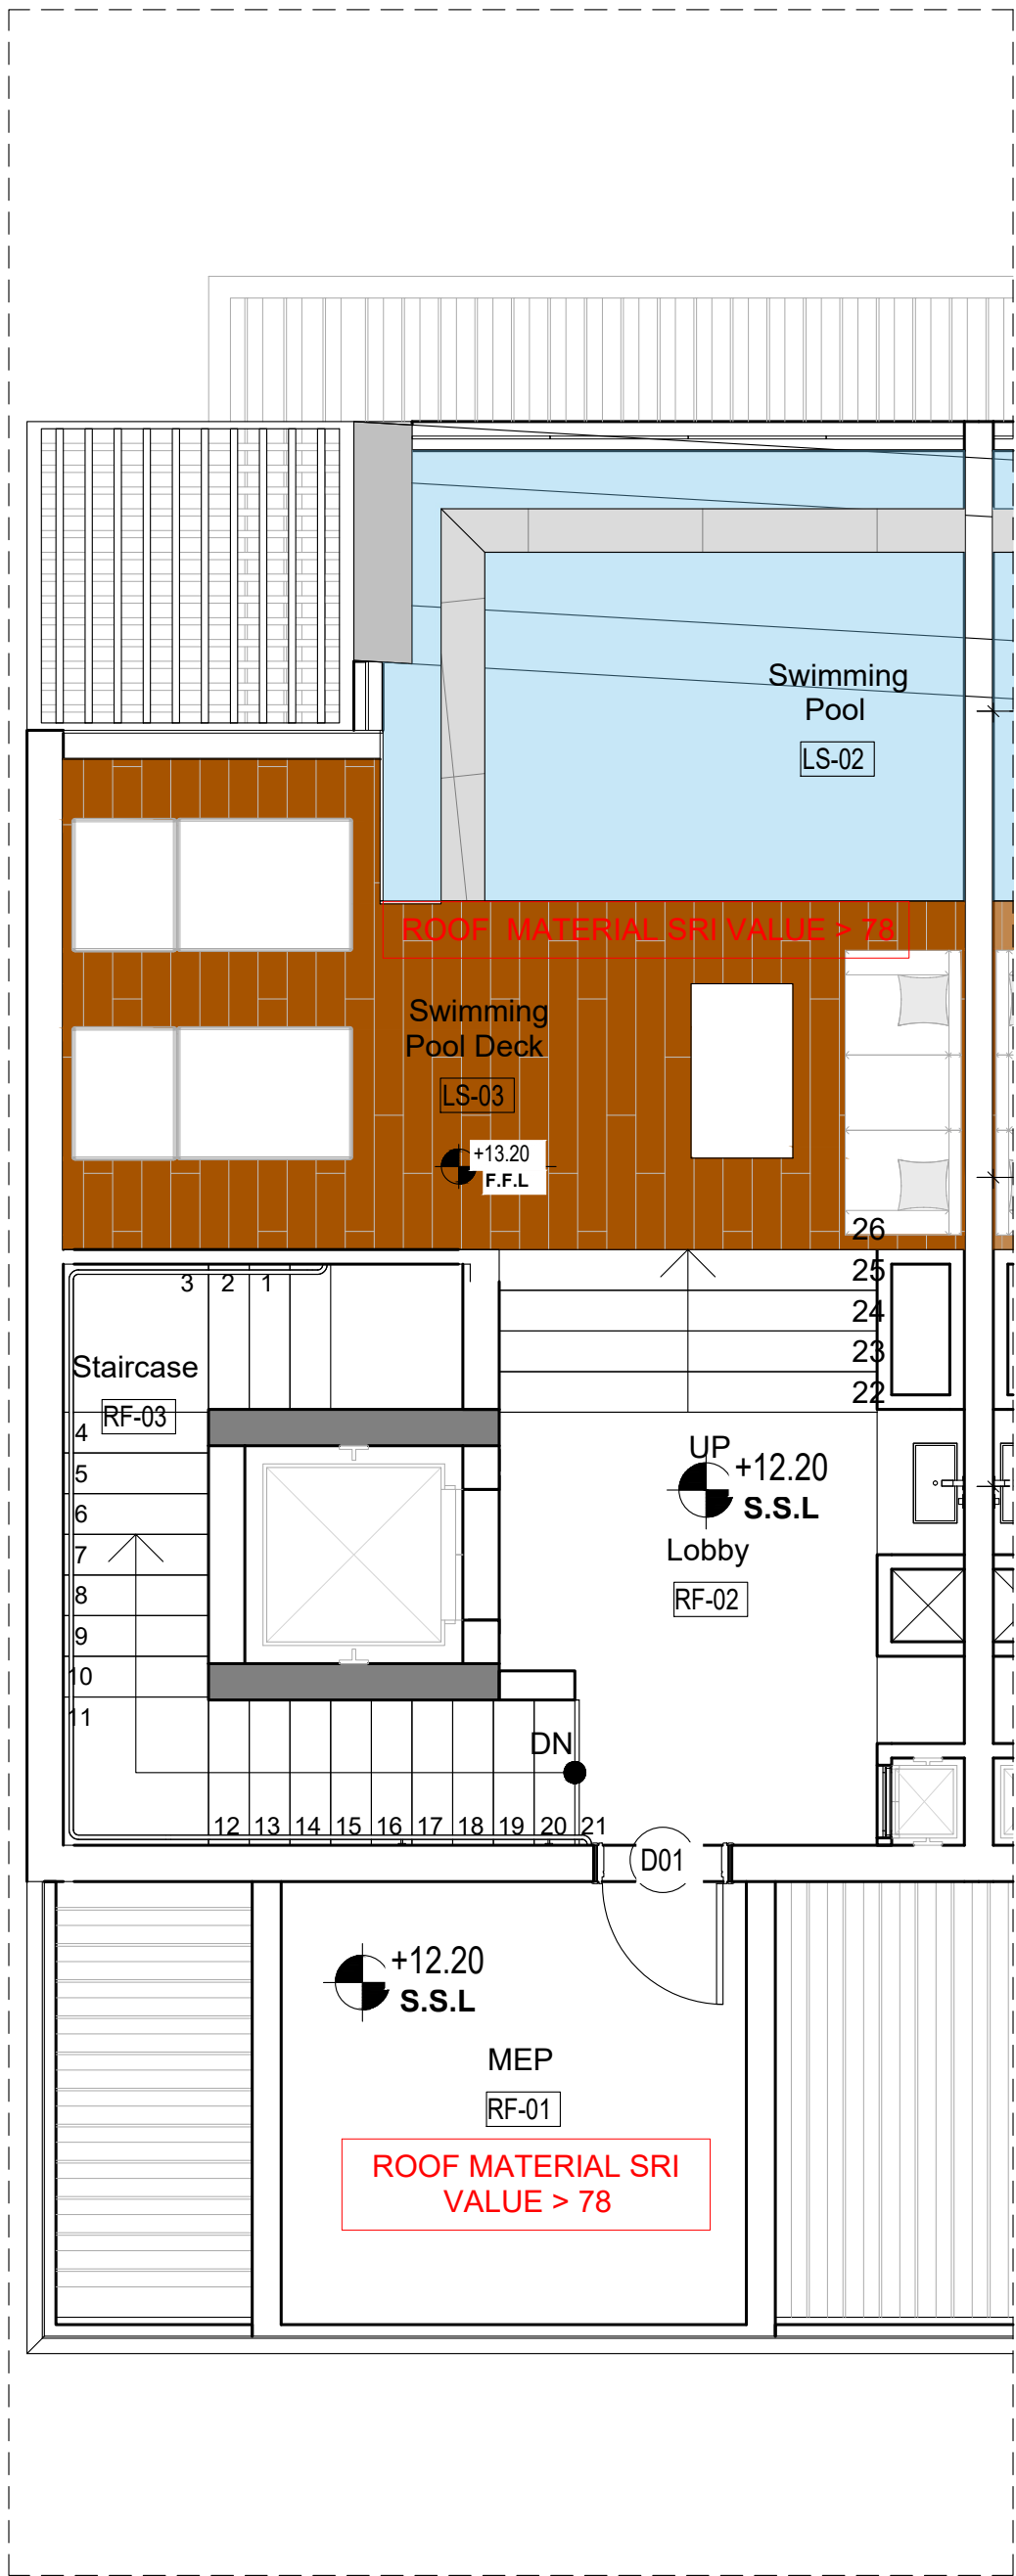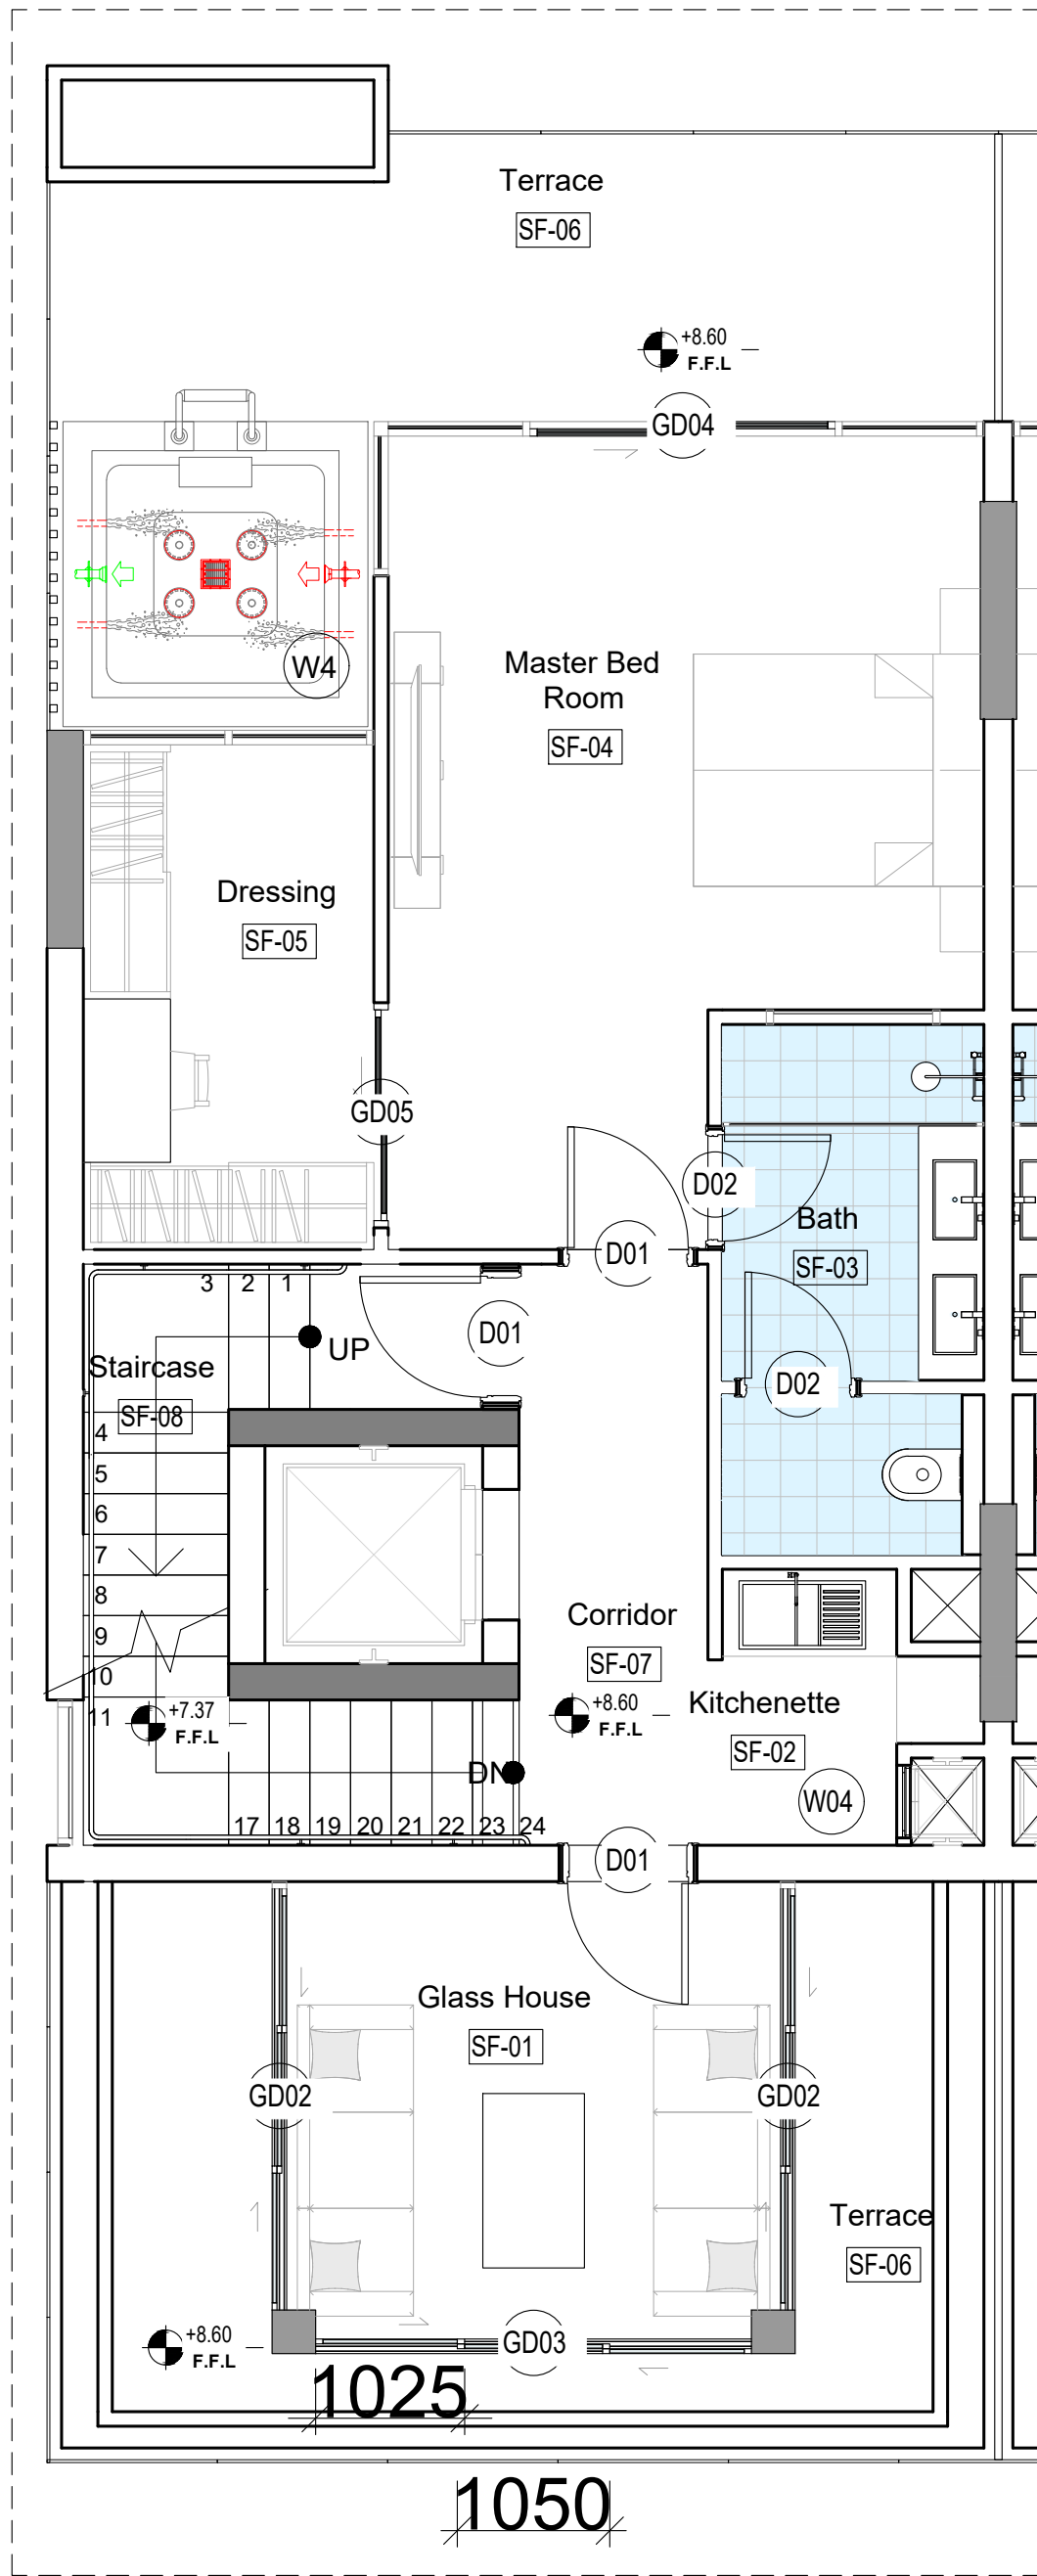


SECOND FLOOR PLAN

SPACE	AREA (SQ MTR)	AREA (SQ FT)
TERRACE AREA	19.29+15.27=34.56	372.00
SECOND FLOOR CARPET AREA	66.50	715.79
TOTAL AREA	101.06	1087.79

ROOF FLOOR PLAN

SPACE	AREA (SQ MTR)	AREA (SQ FT)
TERRACE AREA	58.34	627.96
ROOF FLOOR CARPET AREA	10.25	110.32
TOTAL AREA	68.59	738.28

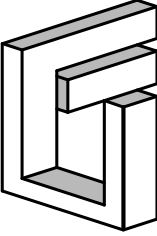

FEDERAL
Engineering Consultancy

P.O.Box 215960 Dubai, U.A.E
Tel: +9714 2395414
Fax: +9714 2395413

CLIENT:

RESIDENTIAL TOWNHOUSE PROJECT


CONSTRUCTION	G + 2F + ROOF
PLOT NO.	JVC 12LFRP003
LOCATION	JUMEIRAH VILLAGE CIRCLE, DUBAI

DRAWING TITLE, NO., SCALE


A1 UNIT

1:100

KEY PLAN

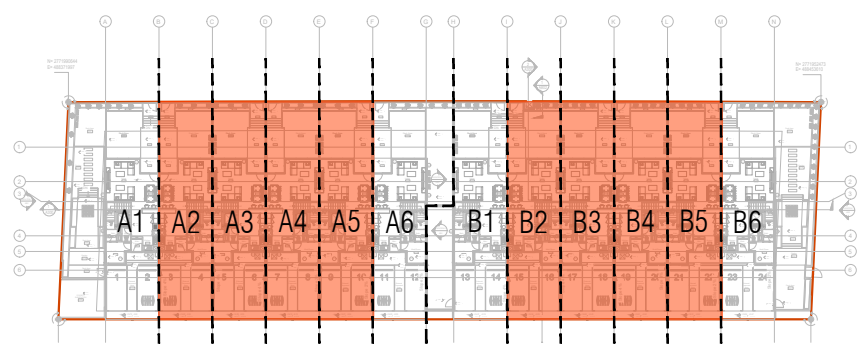


NOTE : UNIT A2,A3,A4,A5,B2,B3,B4,B5 ARE SIMILAR IN DESIGN

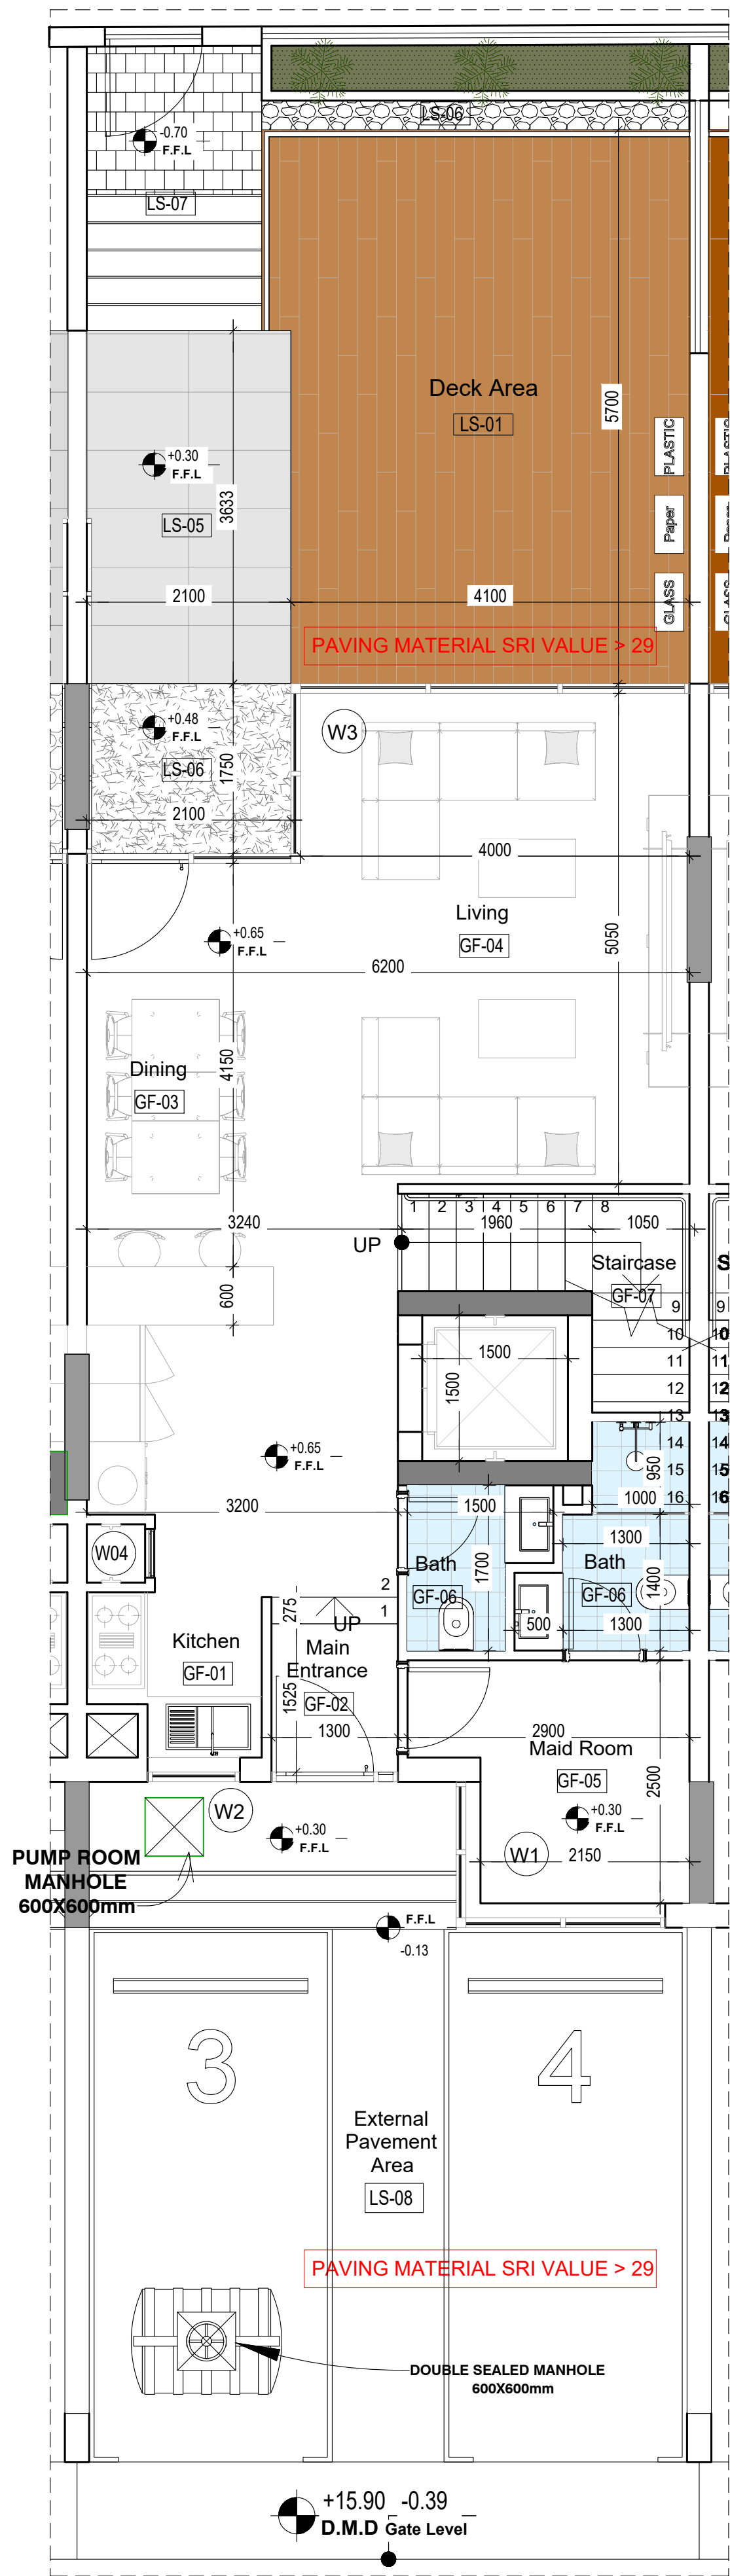


GROUND FLOOR PLAN

SPACE	AREA (SQ MTR)	AREA (SQ FT)
LANDSCAPE AREA	46.86	504.39
PARKING AREA	47.96	516.23
GROUND FLOOR CARPET AREA	70.94	763.59
TOTAL AREA	165.76	1784.21

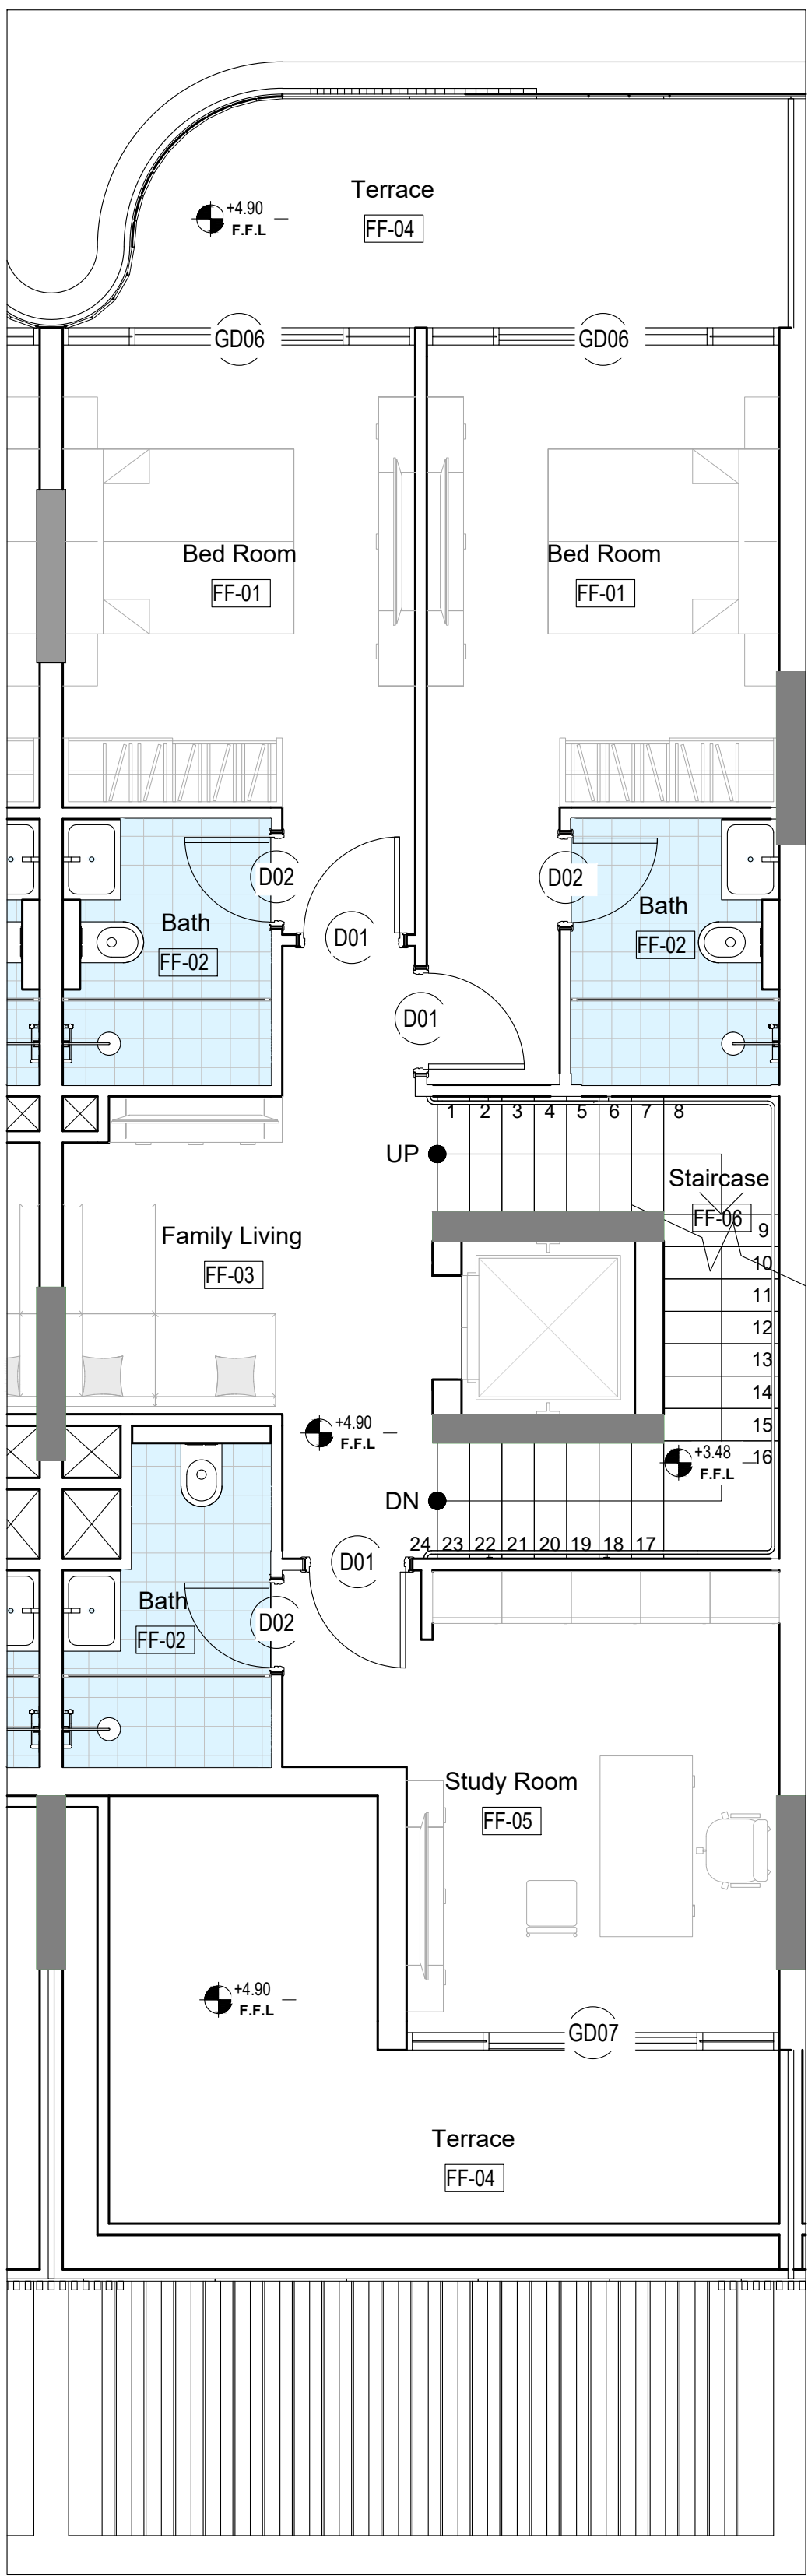

FIRST FLOOR PLAN

SPACE	AREA (SQ MTR)	AREA (SQ FT)
TERRACE AREA	11.54 + 19.85 = 31.39	337.87
FIRST FLOOR CARPET AREA	83.70	900.93
TOTAL AREA	115.09	1238.80

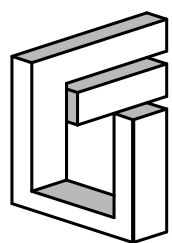

FEDERAL
Engineering Consultancy

P.O.Box 215960 Dubai, U.A.E
Tel: +9714 2395414
Fax: +9714 2395413

CLIENT:

RESIDENTIAL TOWNHOUSE PROJECT


CONSTRUCTION	G + 2F + ROOF
PLOT NO.	JVC 12LFRP003
LOCATION	JUMEIRAH VILLAGE CIRCLE, DUBAI

DRAWING TITLE, NO., SCALE


A2 to A5 & B2 to B5 & UNITS

1:100

KEY PLAN

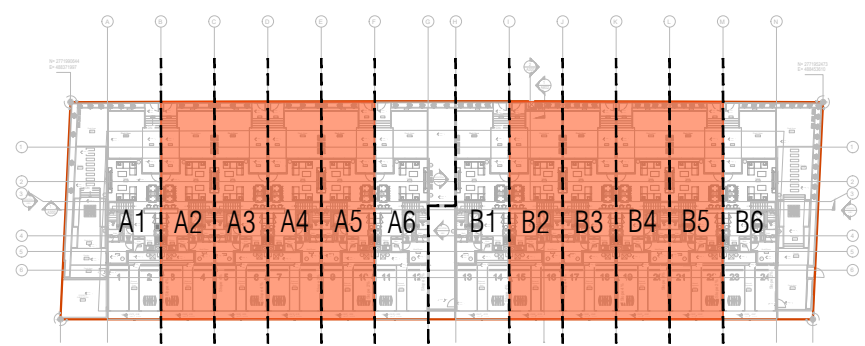


NOTE : UNIT A2,A3,A4,A5,B2,B3,B4,B5 ARE SIMILAR IN DESIGN

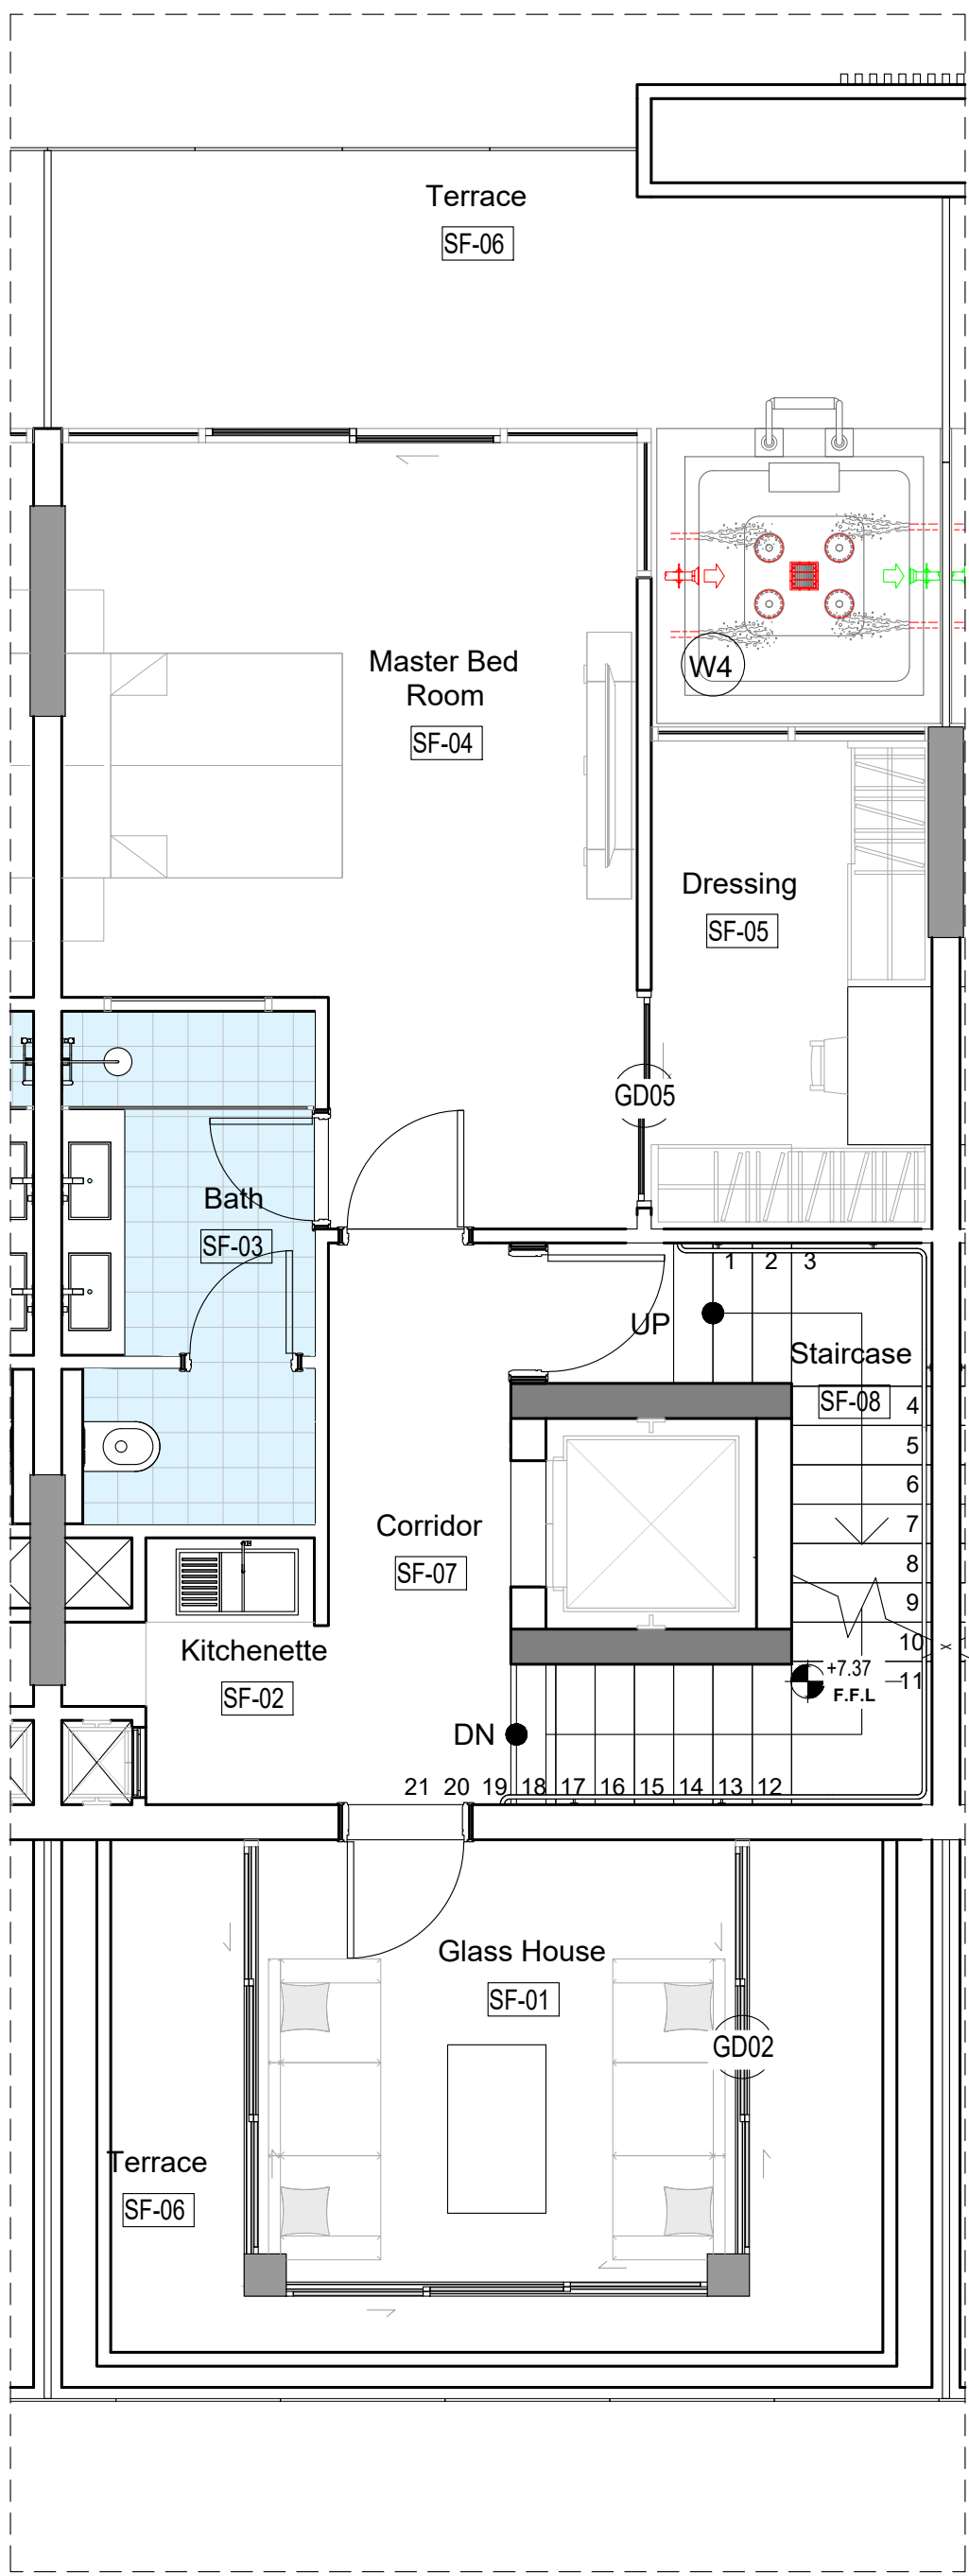


SECOND FLOOR PLAN

SPACE	AREA (SQ MTR)	AREA (SQ FT)
TERRACE AREA	18.62 + 14.69 = 33.31	358.54
SECOND FLOOR CARPET AREA	66.31	713.75
TOTAL AREA	99.62	1072.29

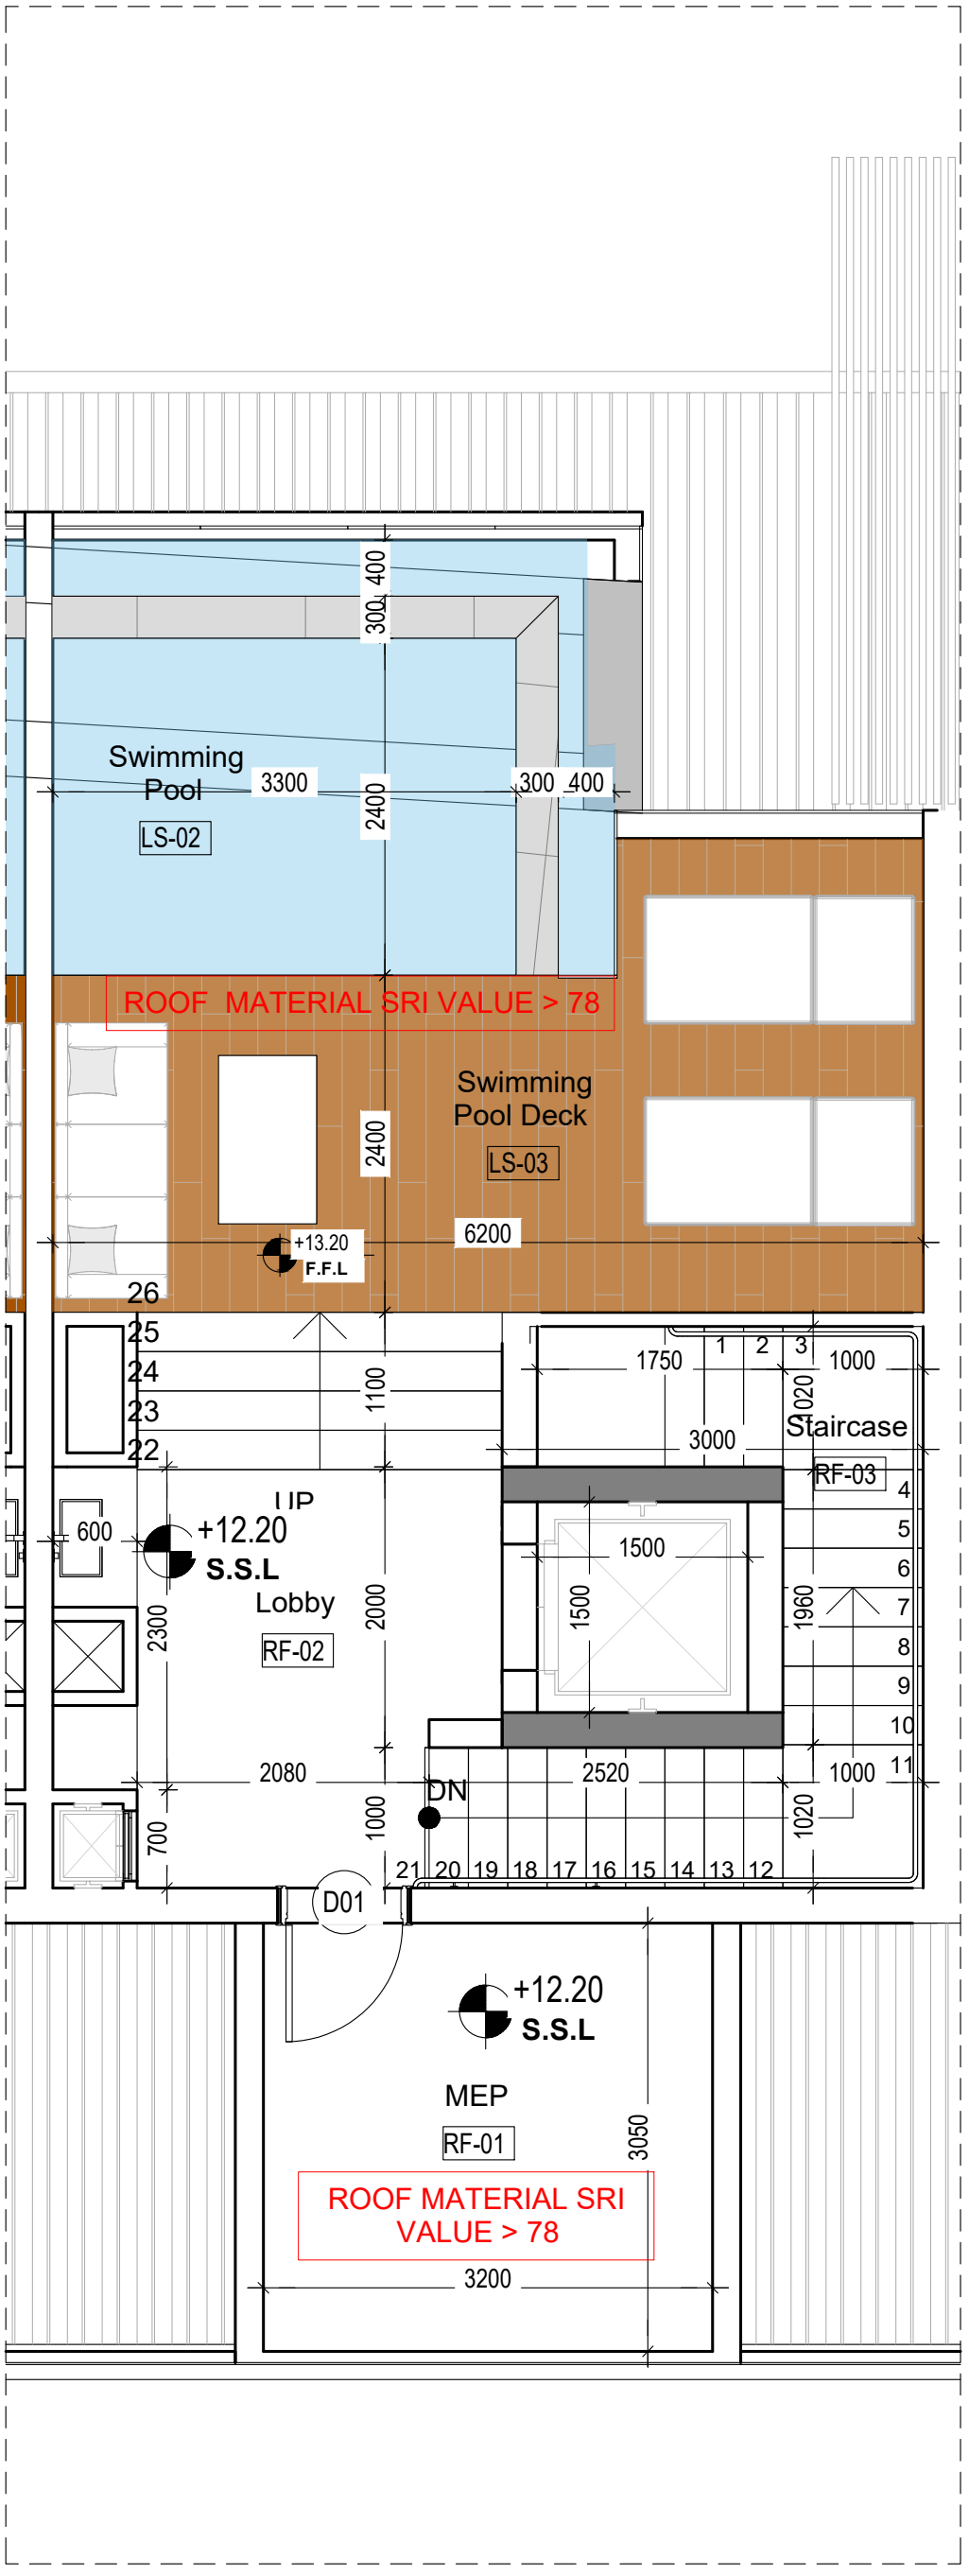

ROOF FLOOR PLAN

SPACE	AREA (SQ MTR)	AREA (SQ FT)
TERRACE AREA	58.25	626.99
ROOF FLOOR CARPET AREA	10.25	110.32
TOTAL AREA	737.31	737.31

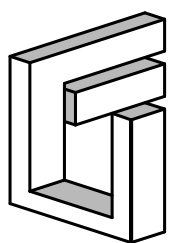

FEDERAL
Engineering Consultancy

P.O.Box 215960 Dubai, U.A.E
Tel: +9714 2395414
Fax: +9714 2395413

CLIENT:

RESIDENTIAL TOWNHOUSE PROJECT


CONSTRUCTION	G + 2F + ROOF
PLOT NO.	JVC 12LFRP003
LOCATION	JUMEIRAH VILLAGE CIRCLE, DUBAI

DRAWING TITLE, NO., SCALE


A2 to A5 & B2 to B5 & UNITS

1:100

KEY PLAN

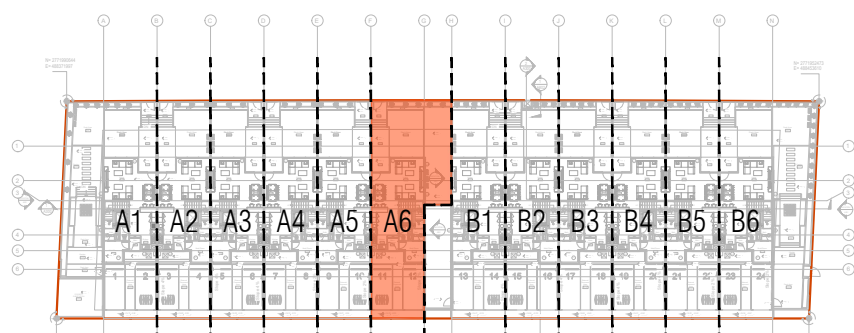


NOTE : UNIT A2,A3,A4,A5,B2,B3,B4,B5 ARE SIMILAR IN DESIGN

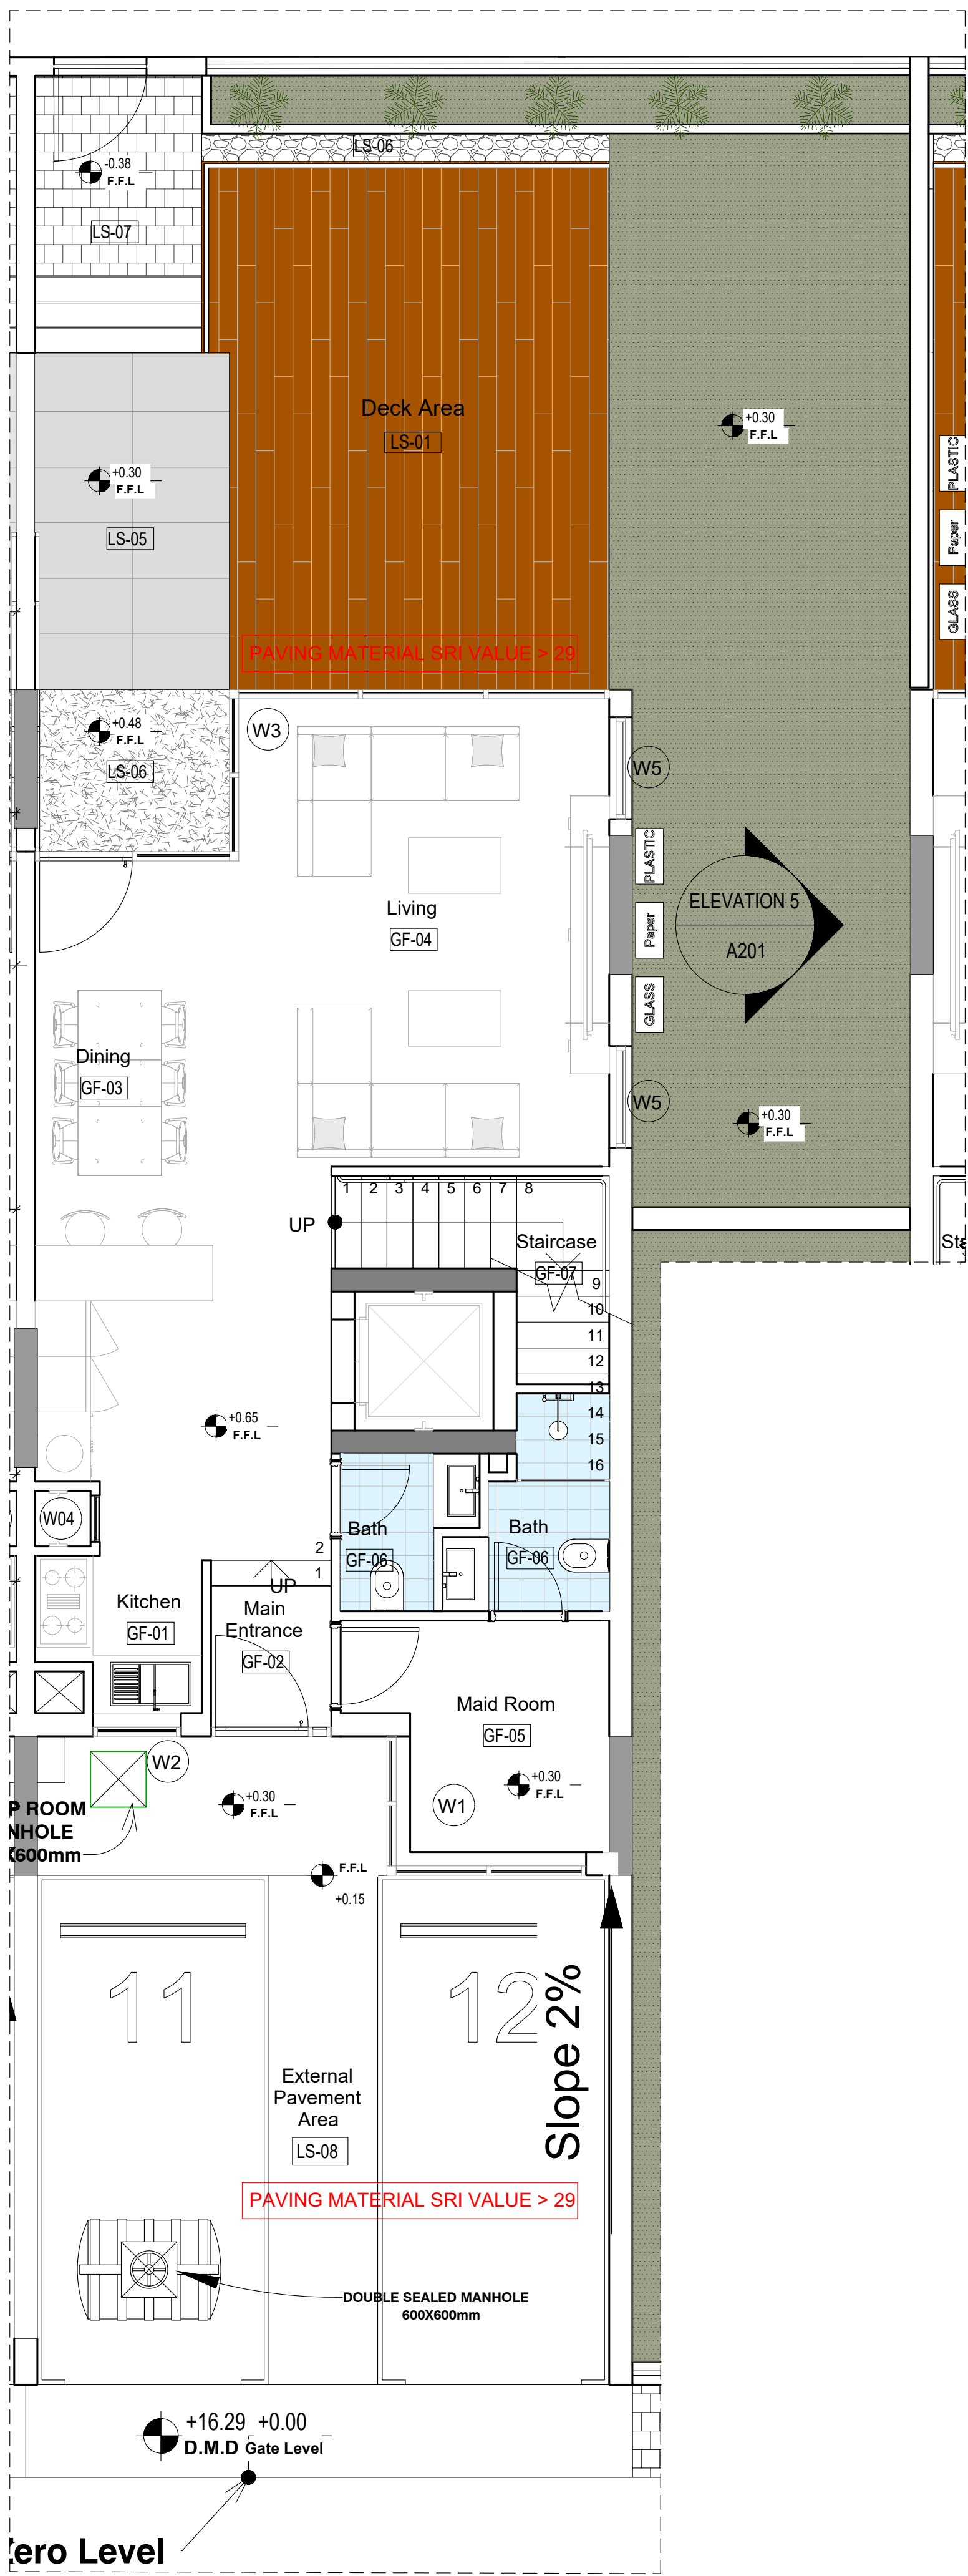


GROUND FLOOR PLAN

SPACE	AREA (SQ MTR)	AREA (SQ FT)
LANDSCAPE AREA	87.63	943.24
PARKING AREA	48.11	517.85
GROUND FLOOR CARPET AREA	71.23	766.71
TOTAL AREA	206.97	2227.80

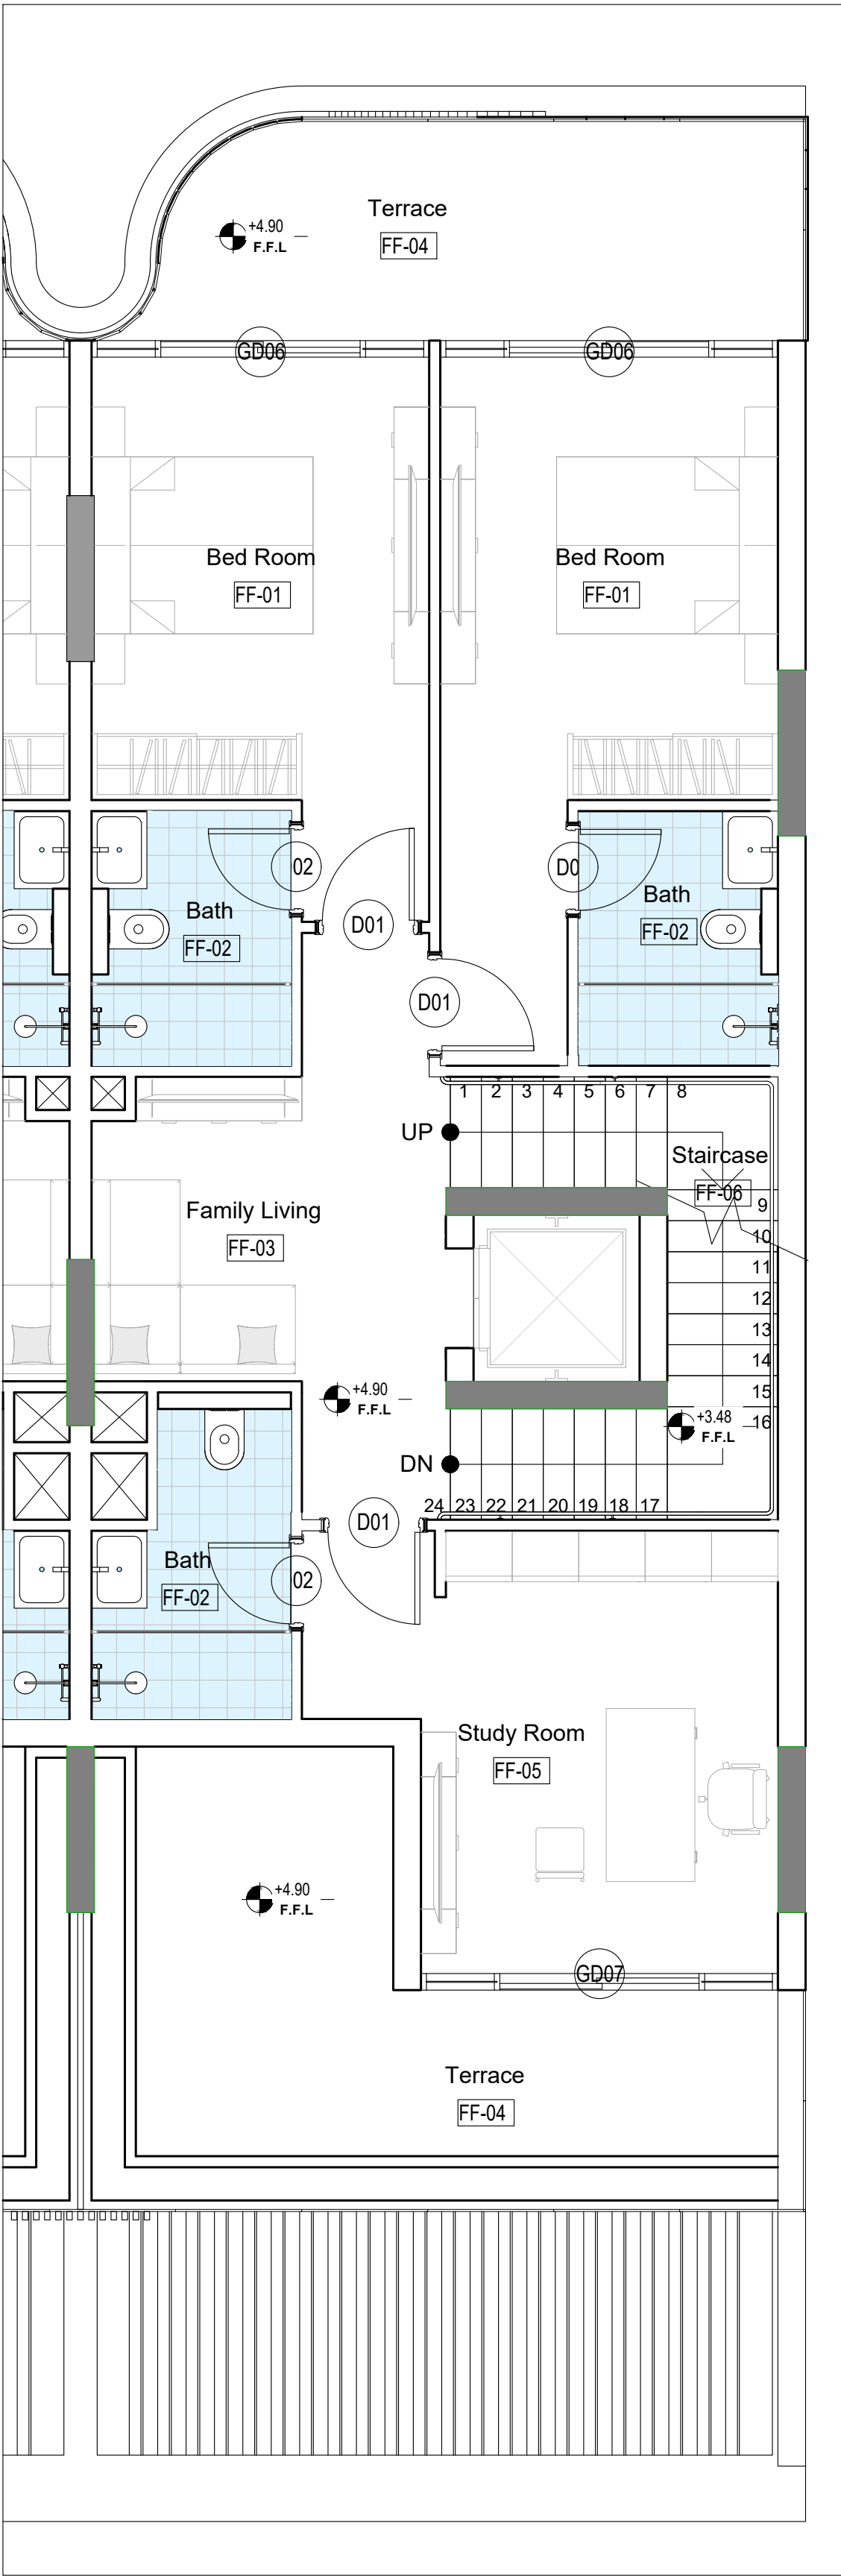

FIRST FLOOR PLAN

SPACE	AREA (SQ MTR)	AREA (SQ FT)
TERRACE AREA	11.83+20.14=31.97	344.12
FIRST FLOOR CARPET AREA	84.07	904.92
TOTAL AREA	116.04	1249.04

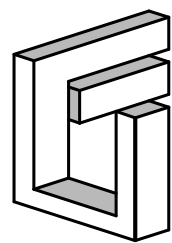

FEDERAL
Engineering Consultancy

P.O.Box 215960 Dubai, U.A.E
Tel: +9714 2395414
Fax: +9714 2395413

CLIENT:

RESIDENTIAL TOWNHOUSE PROJECT


CONSTRUCTION	G + 2F + ROOF
PLOT NO.	JVC 12LFRP003
LOCATION	JUMEIRAH VILLAGE CIRCLE, DUBAI

DRAWING TITLE, NO., SCALE

A6 UNIT

1:100

SPACE	AREA (SQ MTR)	AREA (SQ FT)
TERRACE AREA	19.29 + 15.27 = 34.56	372.00
SECOND FLOOR CARPET AREA	66.50	715.79
TOTAL AREA	101.06	1087.79

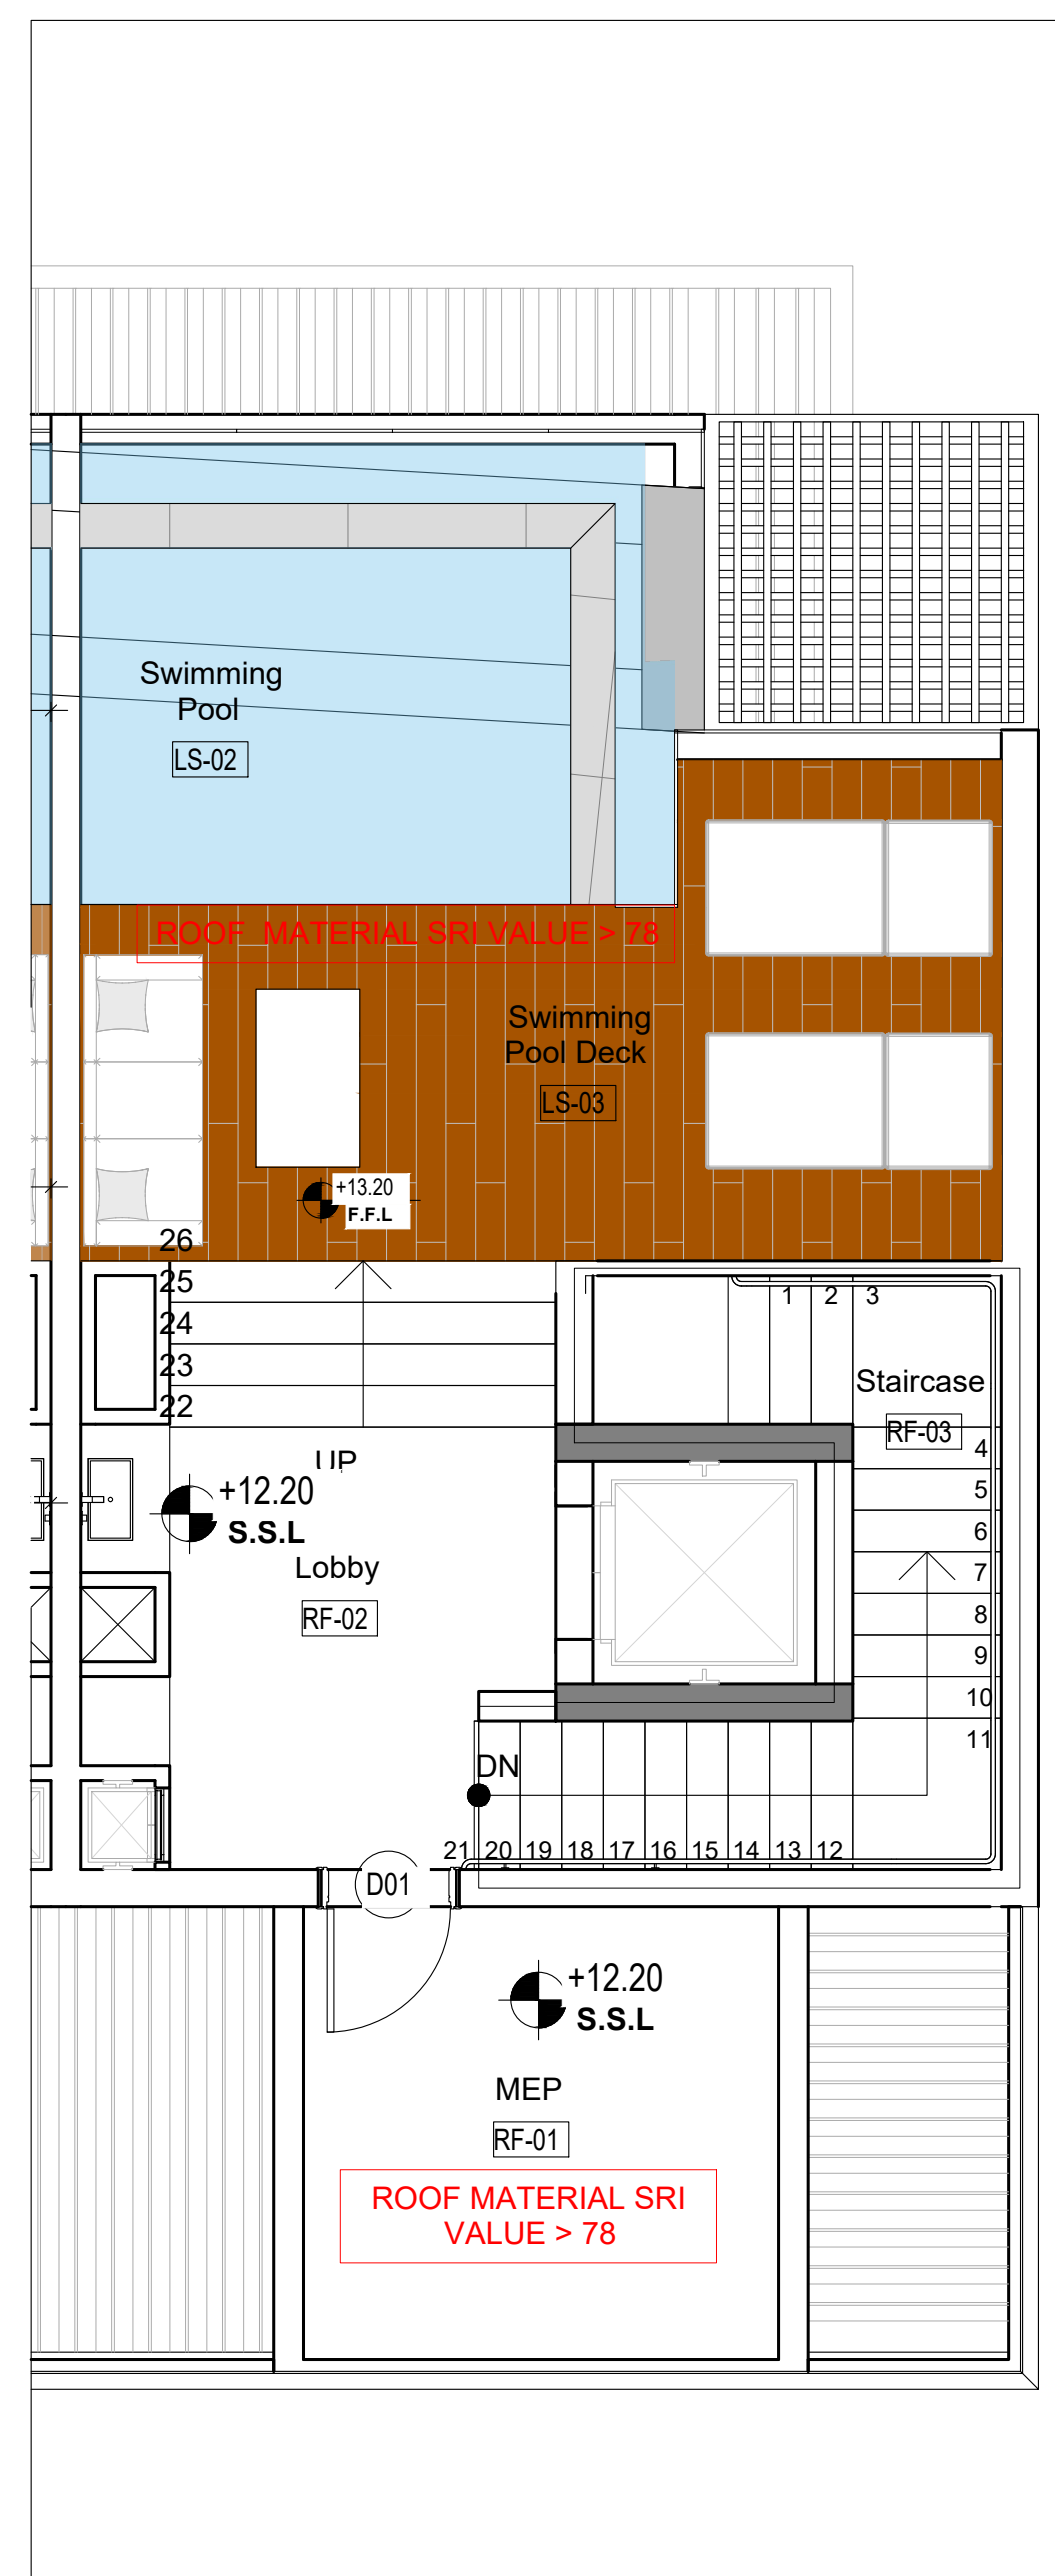


SPACE	AREA (SQ MTR)	AREA (SQ FT)
TERRACE AREA	58.34	627.96
ROOF FLOOR CARPET AREA	10.25	110.32
TOTAL AREA	68.59	738.28




1:100

KEY PLAN

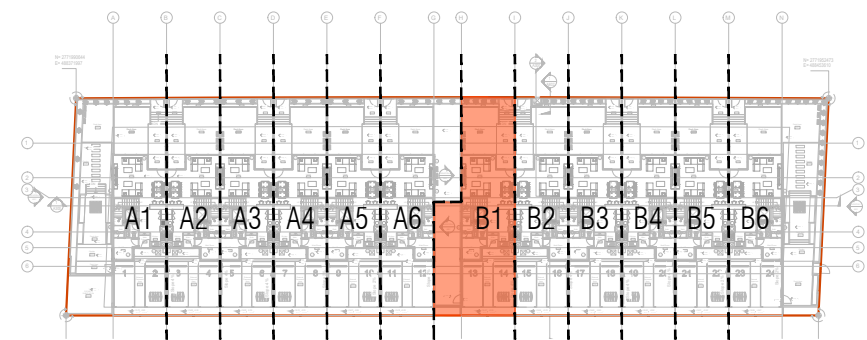


NOTE : UNIT A2,A3,A4,A5,B2,B3,B4,B5 ARE SIMILAR IN DESIGN

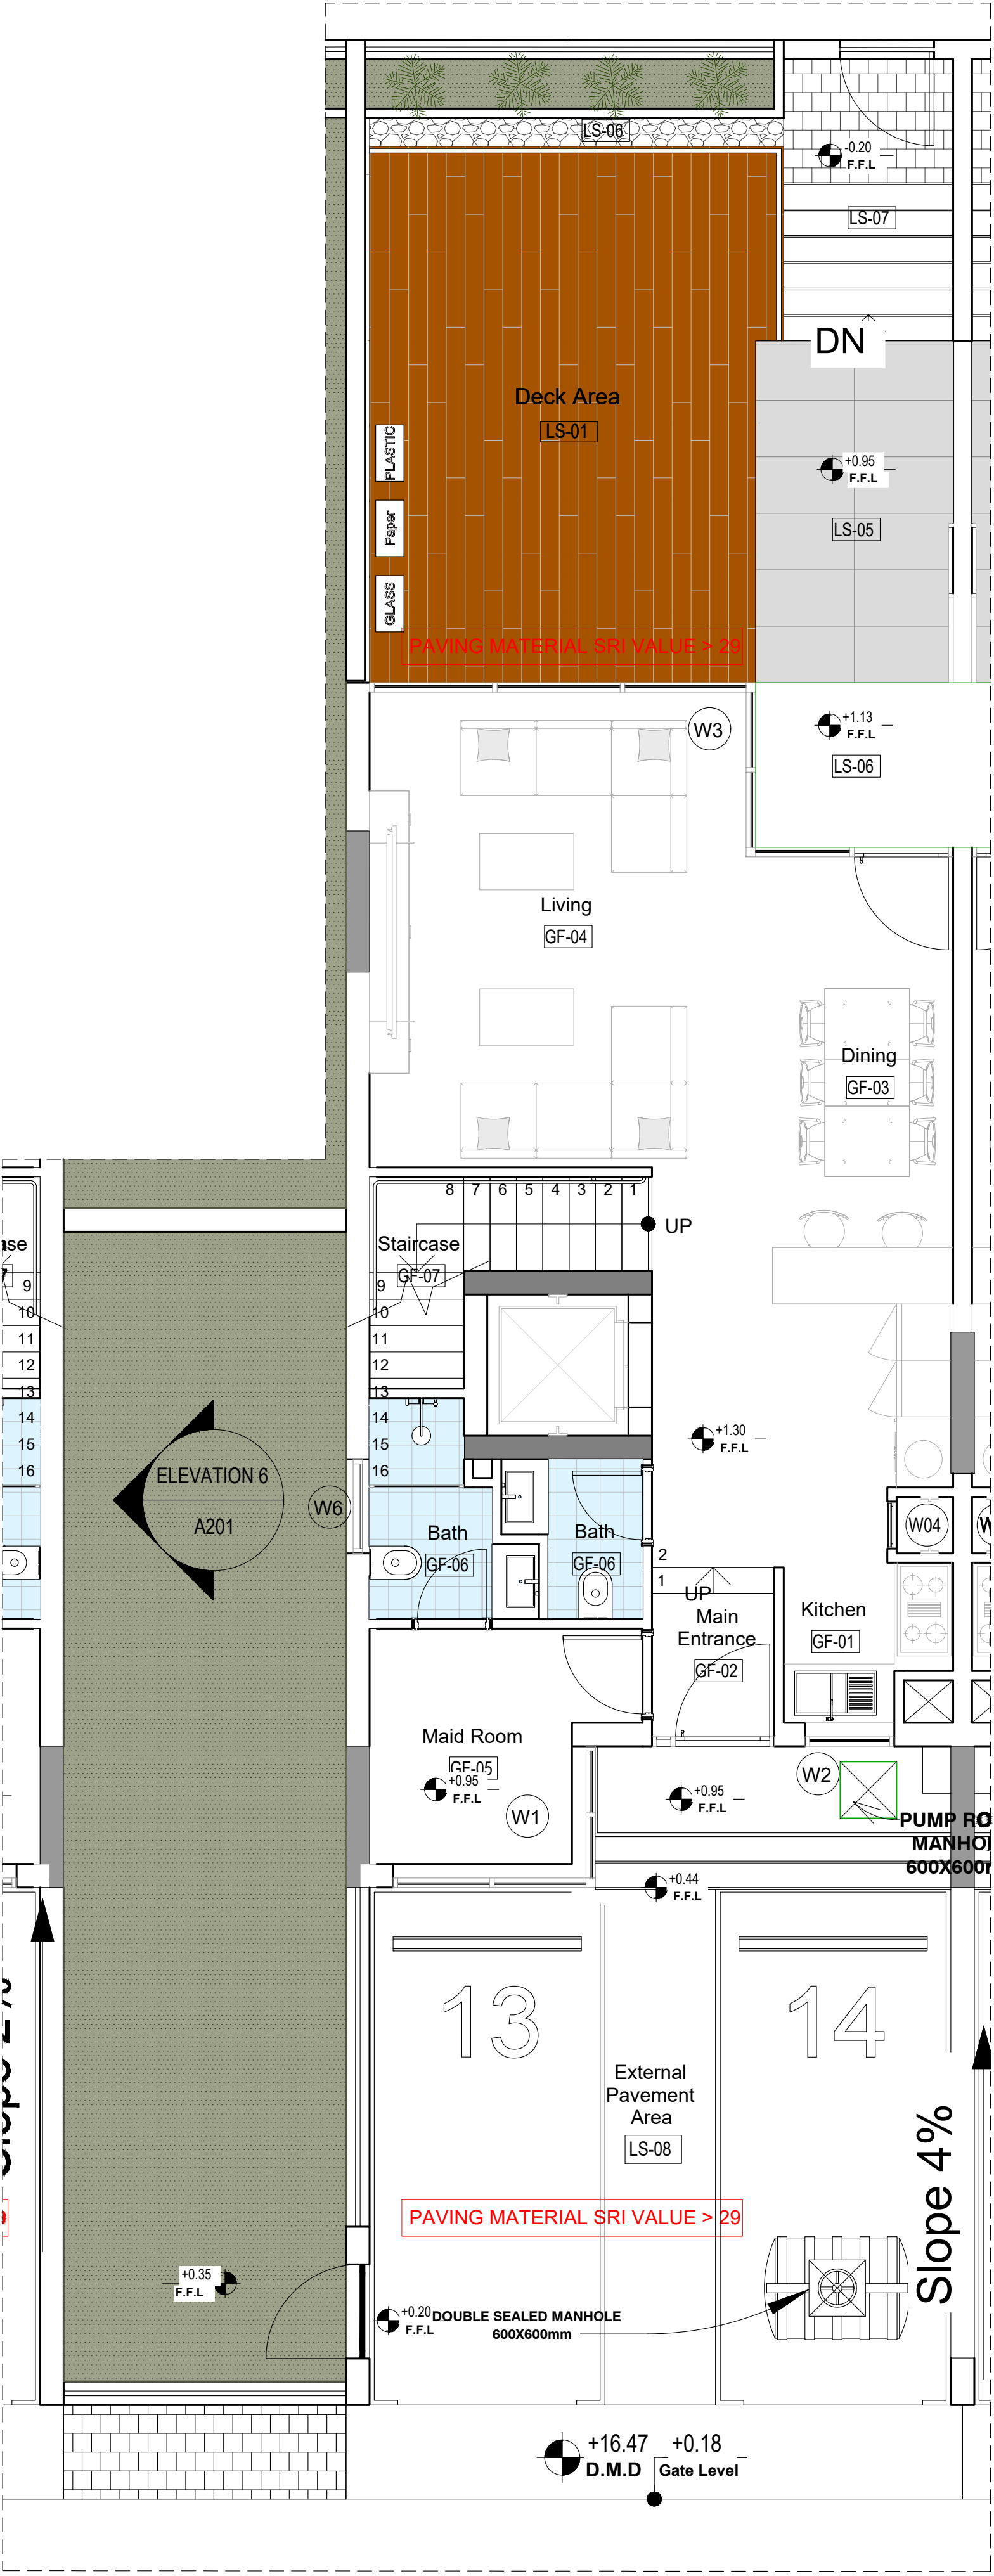


GROUND FLOOR PLAN

SPACE	AREA (SQ MTR)	AREA (SQ FT)
LANDSCAPE AREA	47.56	511.93
PARKING AREA	48.11	517.85
GROUND FLOOR CARPET AREA	71.23	766.71
TOTAL AREA	166.90	1796.49

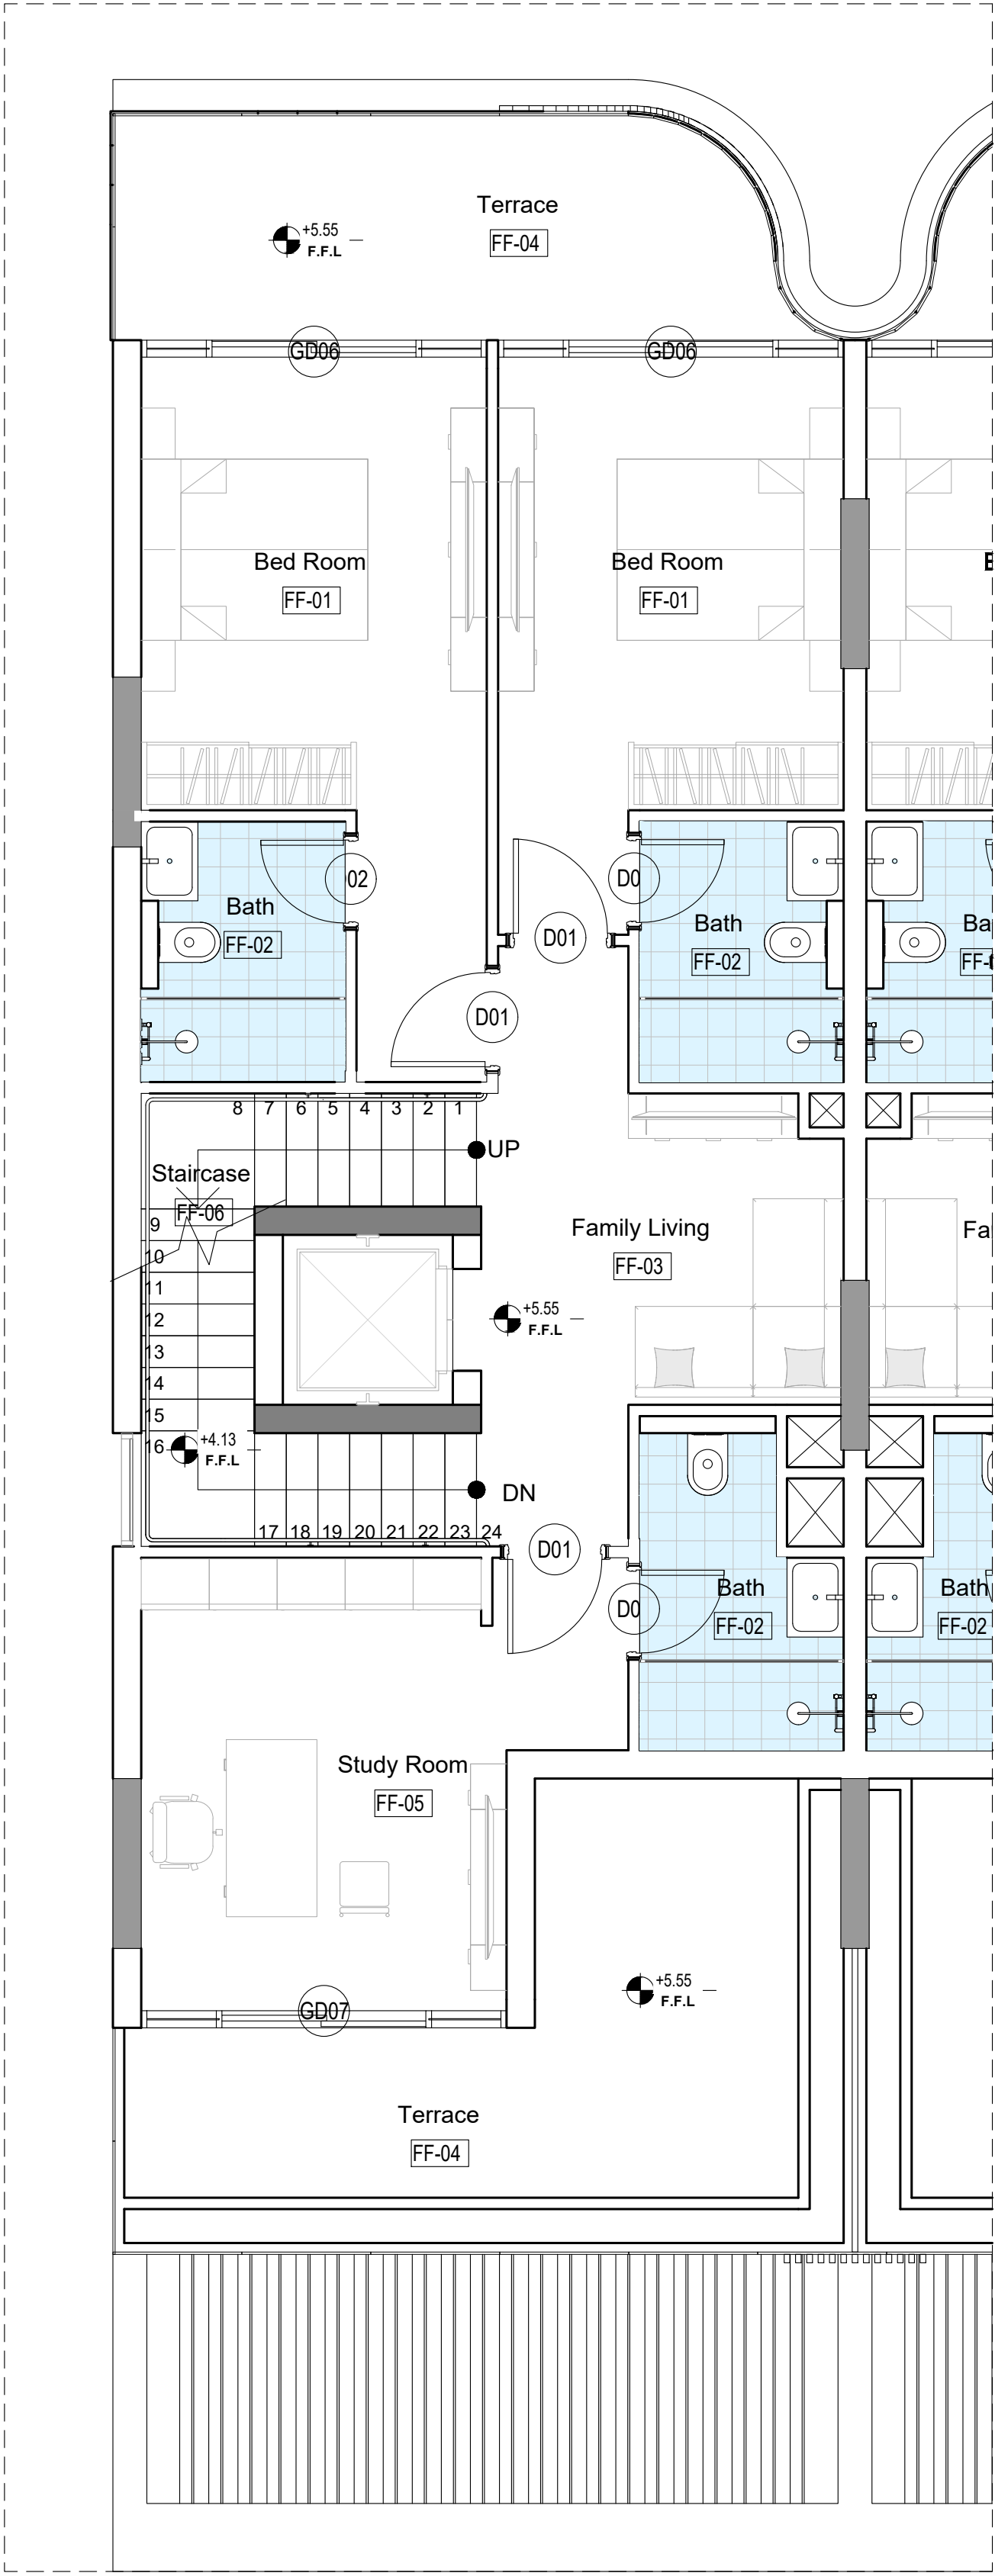

FIRST FLOOR PLAN

SPACE	AREA (SQ MTR)	AREA (SQ FT)
TERRACE AREA	11.83 + 20.14 = 31.97	344.12
FIRST FLOOR CARPET AREA	84.07	904.92
TOTAL AREA	116.04	1249.04

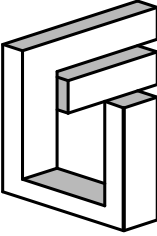

FEDERAL
Engineering Consultancy

P.O.Box 215960 Dubai, U.A.E
Tel: +9714 2395414
Fax: +9714 2395413

CLIENT:

RESIDENTIAL TOWNHOUSE PROJECT


CONSTRUCTION	G + 2F + ROOF
PLOT NO.	JVC 12LFRP003
LOCATION	JUMEIRAH VILLAGE CIRCLE, DUBAI

DRAWING TITLE, NO., SCALE


B1 UNIT

1:100

KEY PLAN

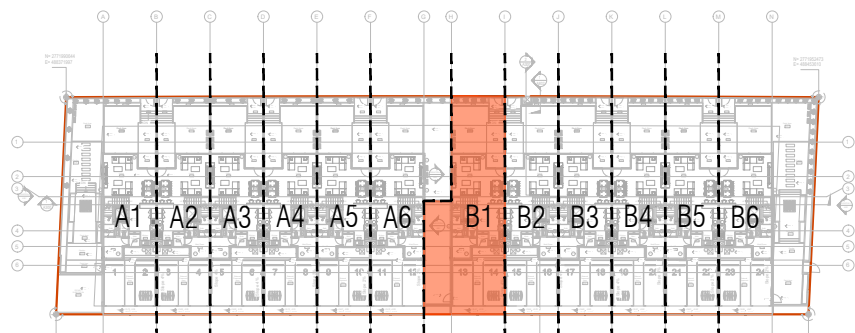


NOTE : UNIT A2,A3,A4,A5,B2,B3,B4,B5 ARE SIMILAR IN DESIGN

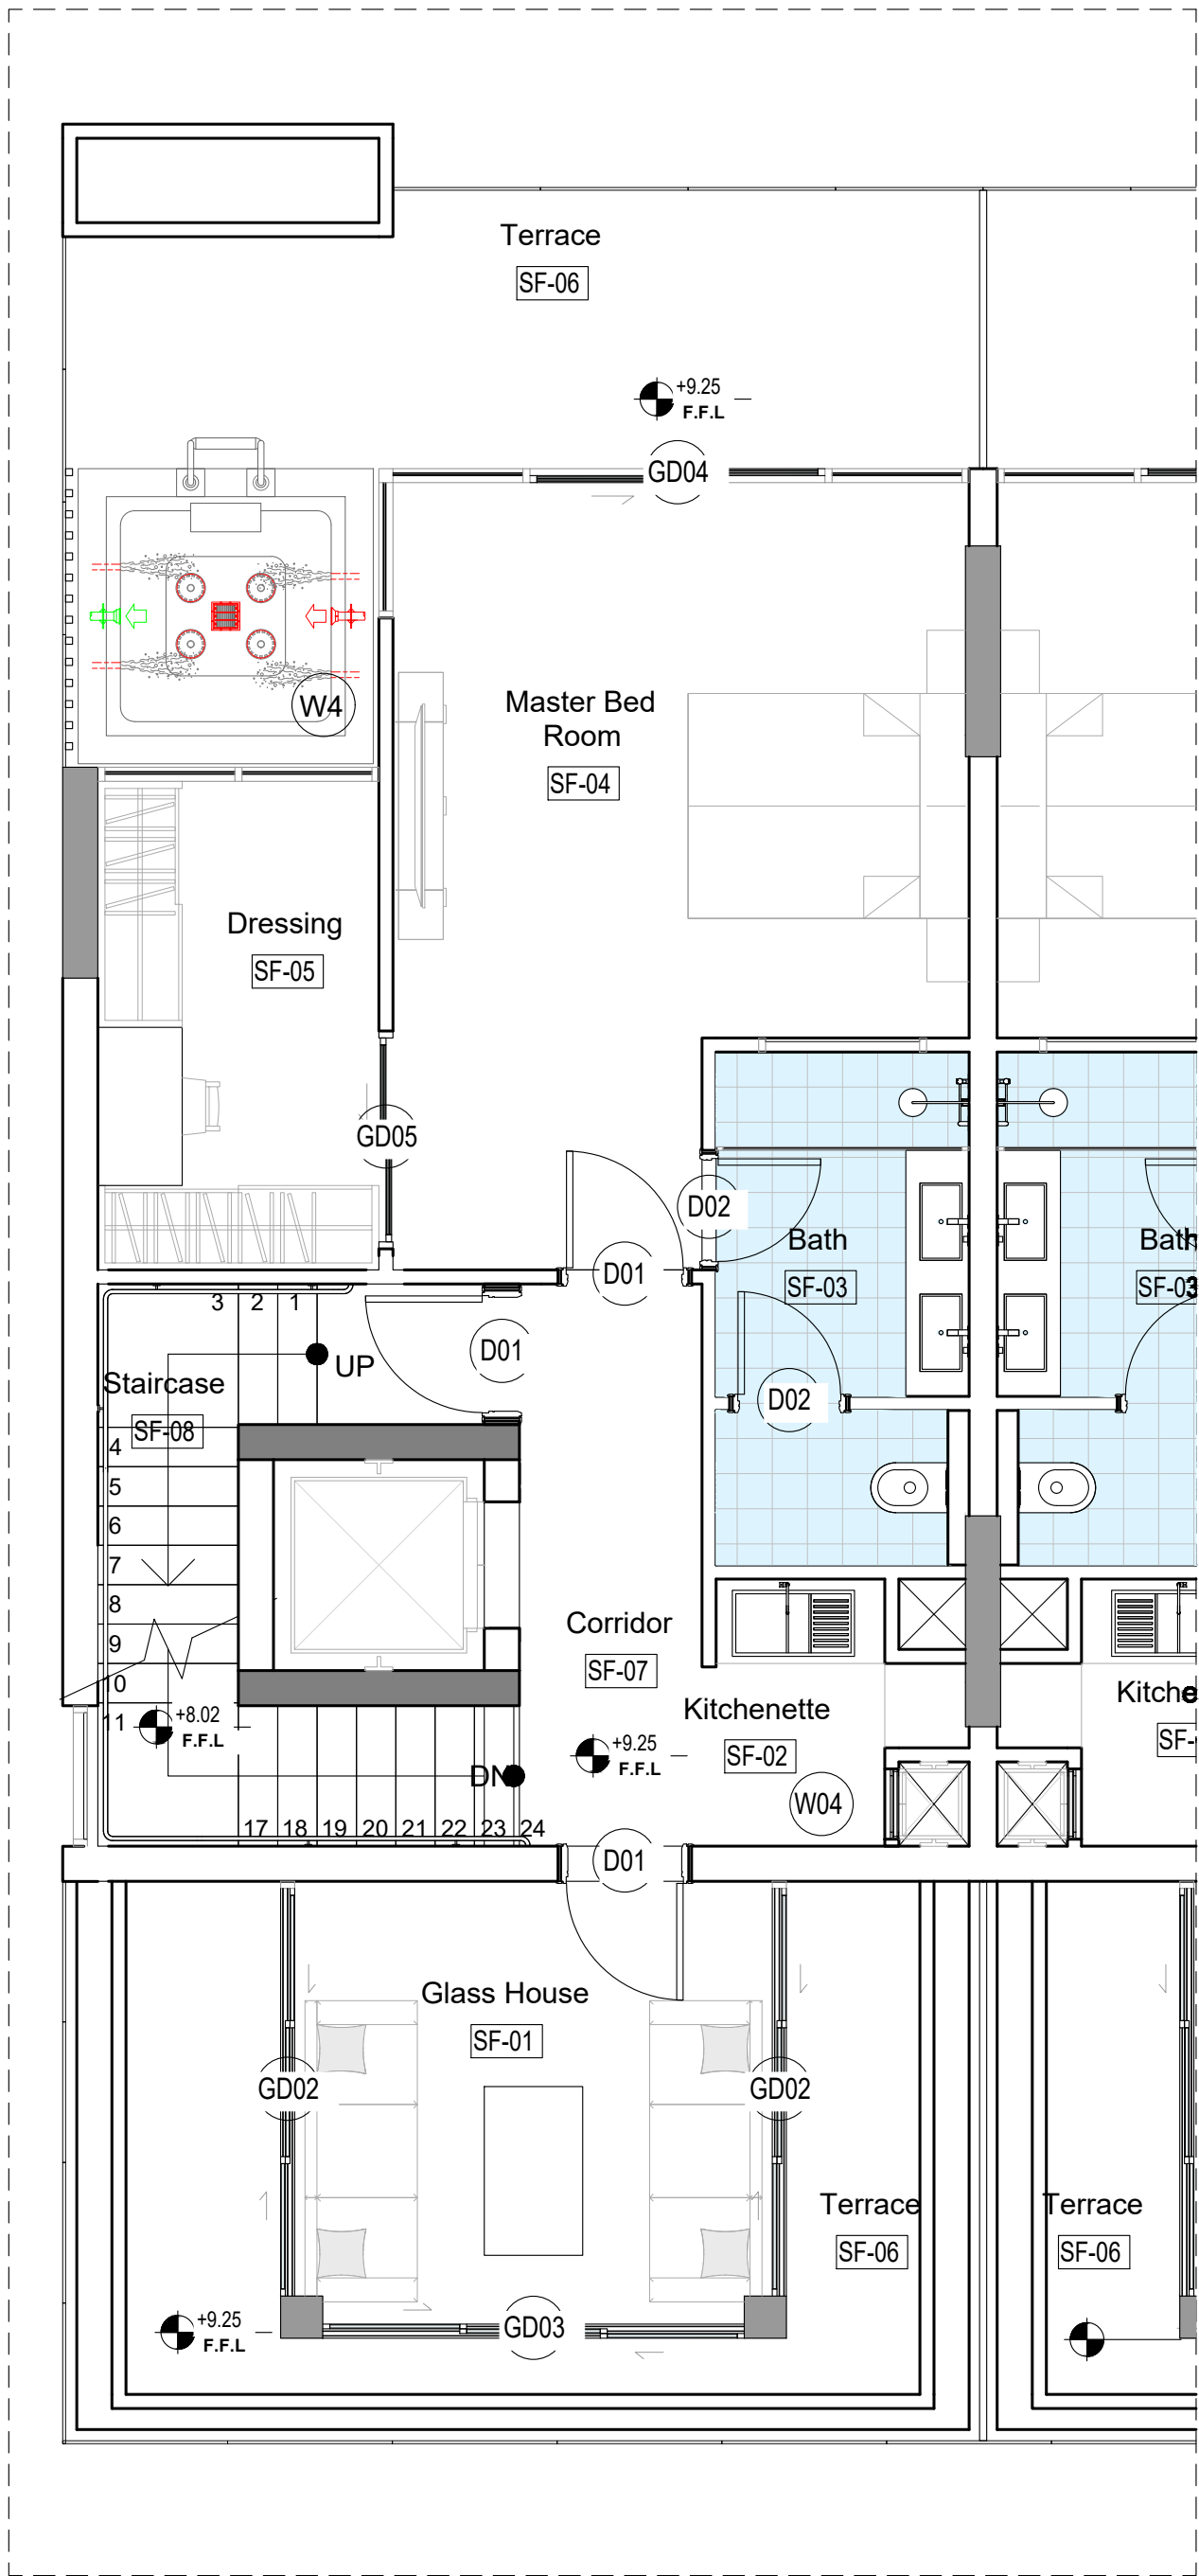


SECOND FLOOR PLAN

SPACE	AREA (SQ MTR)	AREA (SQ FT)
TERRACE AREA	19.29 + 15.27 = 34.56	372.00
SECOND FLOOR CARPET AREA	66.50	715.79
TOTAL AREA	101.06	1087.79

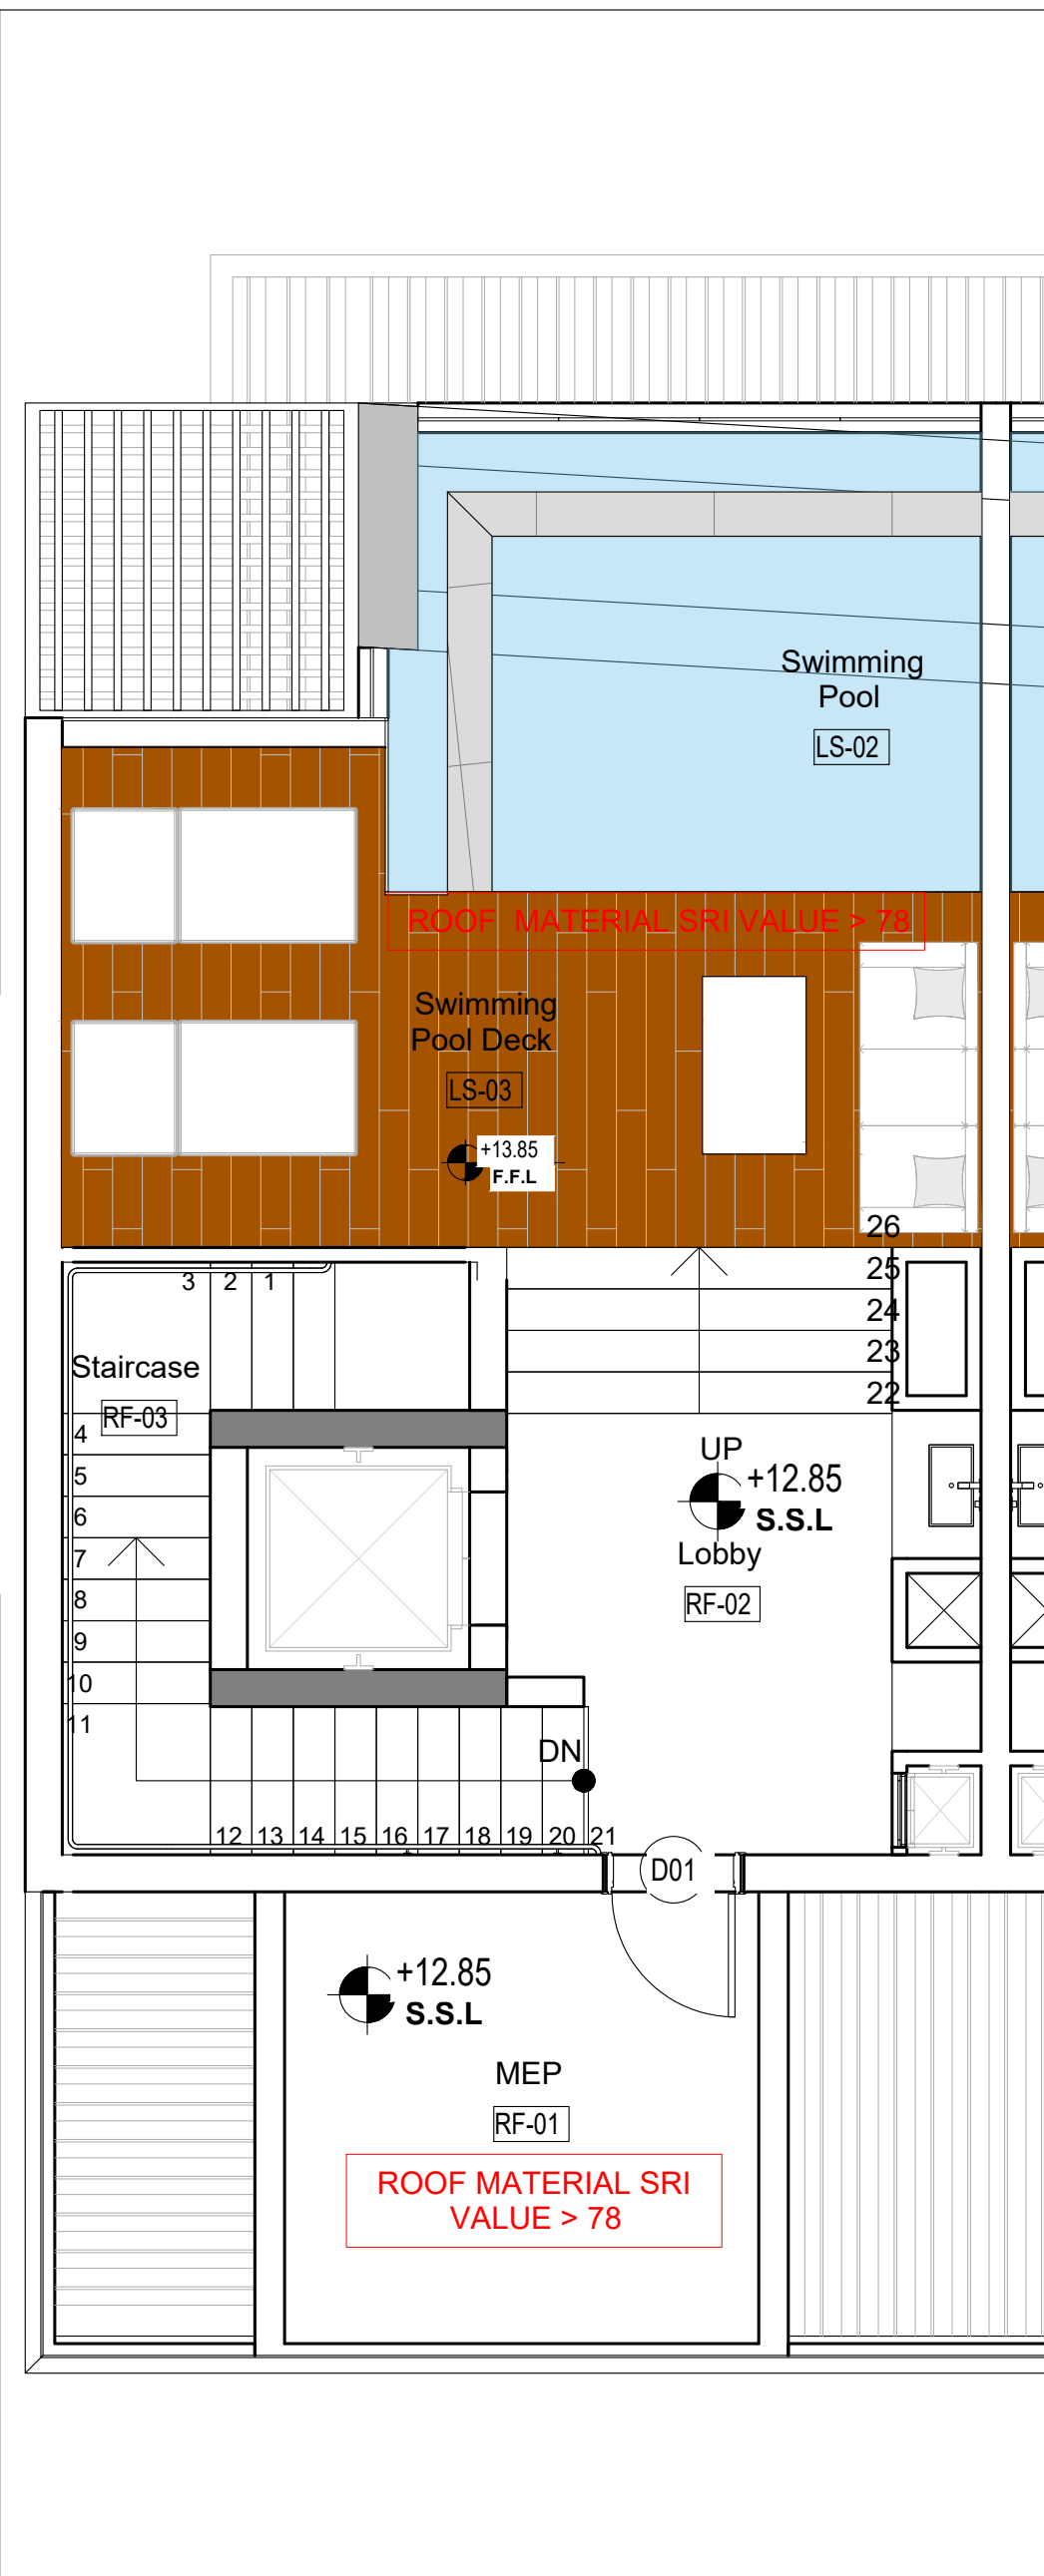

ROOF FLOOR PLAN

SPACE	AREA (SQ MTR)	AREA (SQ FT)
TERRACE AREA	58.34	627.96
ROOF FLOOR CARPET AREA	10.25	110.32
TOTAL AREA	68.59	738.28

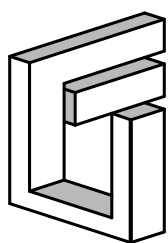

FEDERAL
Engineering Consultancy

P.O.Box 215960 Dubai, U.A.E
Tel: +9714 2395414
Fax: +9714 2395413

CLIENT:

RESIDENTIAL TOWNHOUSE PROJECT


CONSTRUCTION	G + 2F + ROOF
PLOT NO.	JVC 12LFRP003
LOCATION	JUMEIRAH VILLAGE CIRCLE, DUBAI

DRAWING TITLE, NO., SCALE

B1 UNIT

1:100

KEY PLAN

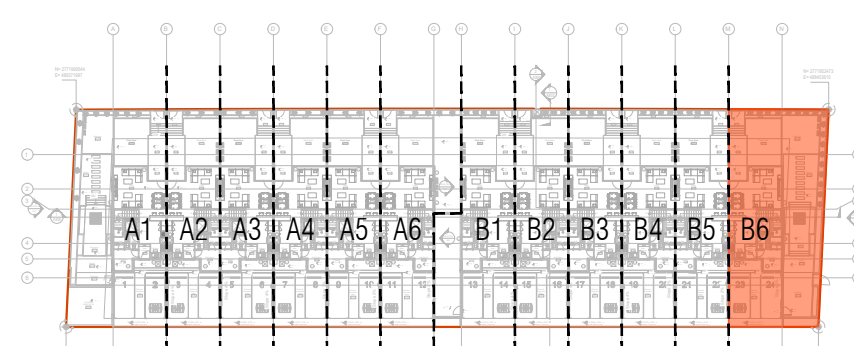


NOTE : UNIT A2,A3,A4,A5,B2,B3,B4,B5 ARE SIMILAR IN DESIGN




GROUND FLOOR PLAN

SPACE	AREA (SQ MTR)	AREA (SQ FT)
LANDSCAPE AREA	165.84	1785.08
PARKING AREA	48.11	517.85
GROUND FLOOR CARPET AREA	71.23	766.71
TOTAL AREA	285.18	3069.65

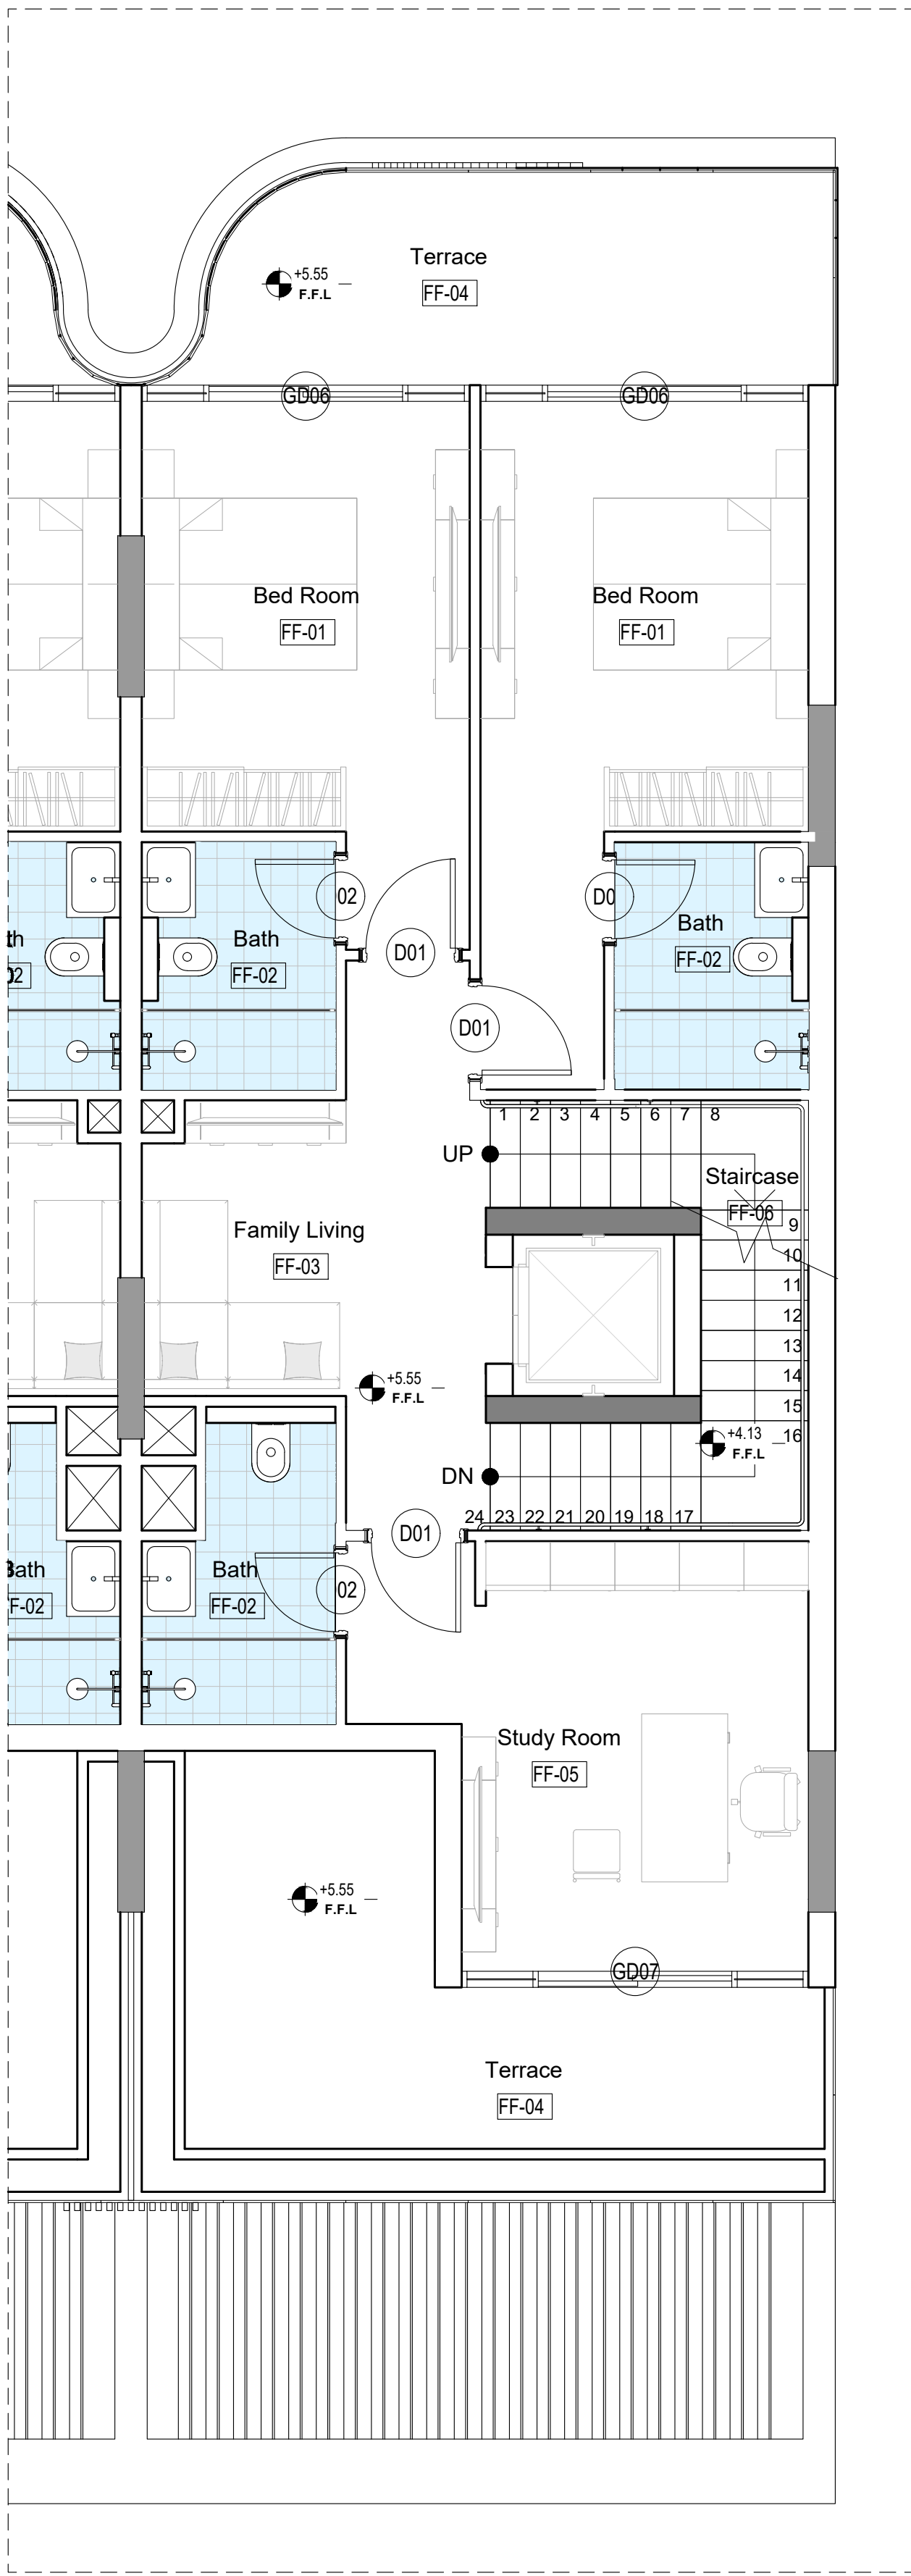

FIRST FLOOR PLAN

SPACE	AREA (SQ MTR)	AREA (SQ FT)
TERRACE AREA	11.83+20.14=31.97	344.12
FIRST FLOOR CARPET AREA	84.07	904.92
TOTAL AREA	116.04	1249.04

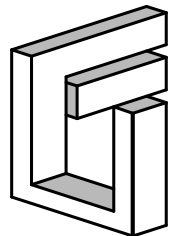

FEDERAL
Engineering Consultancy

P.O.Box 215960 Dubai, U.A.E
Tel: +9714 2395414
Fax: +9714 2395413

CLIENT:

RESIDENTIAL TOWNHOUSE PROJECT


CONSTRUCTION	G + 2F + ROOF
PLOT NO.	JVC 12LFRP003
LOCATION	JUMEIRAH VILLAGE CIRCLE, DUBAI

DRAWING TITLE, NO., SCALE


B6 UNIT

1:100

KEY PLAN

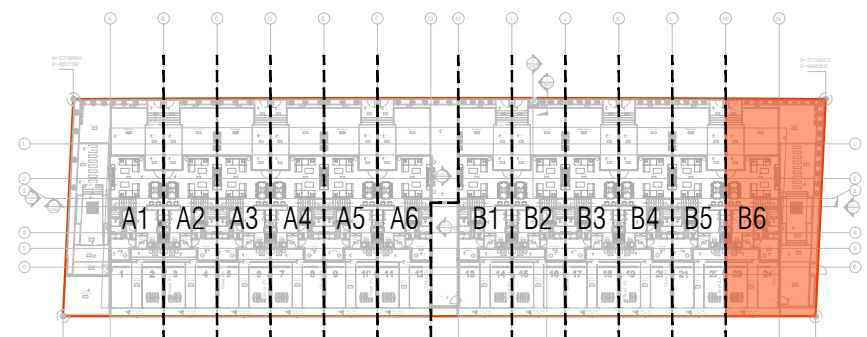

NOTE : UNIT A2,A3,A4,A5,B2,B3,B4,B5 ARE SIMILAR IN DESIGN

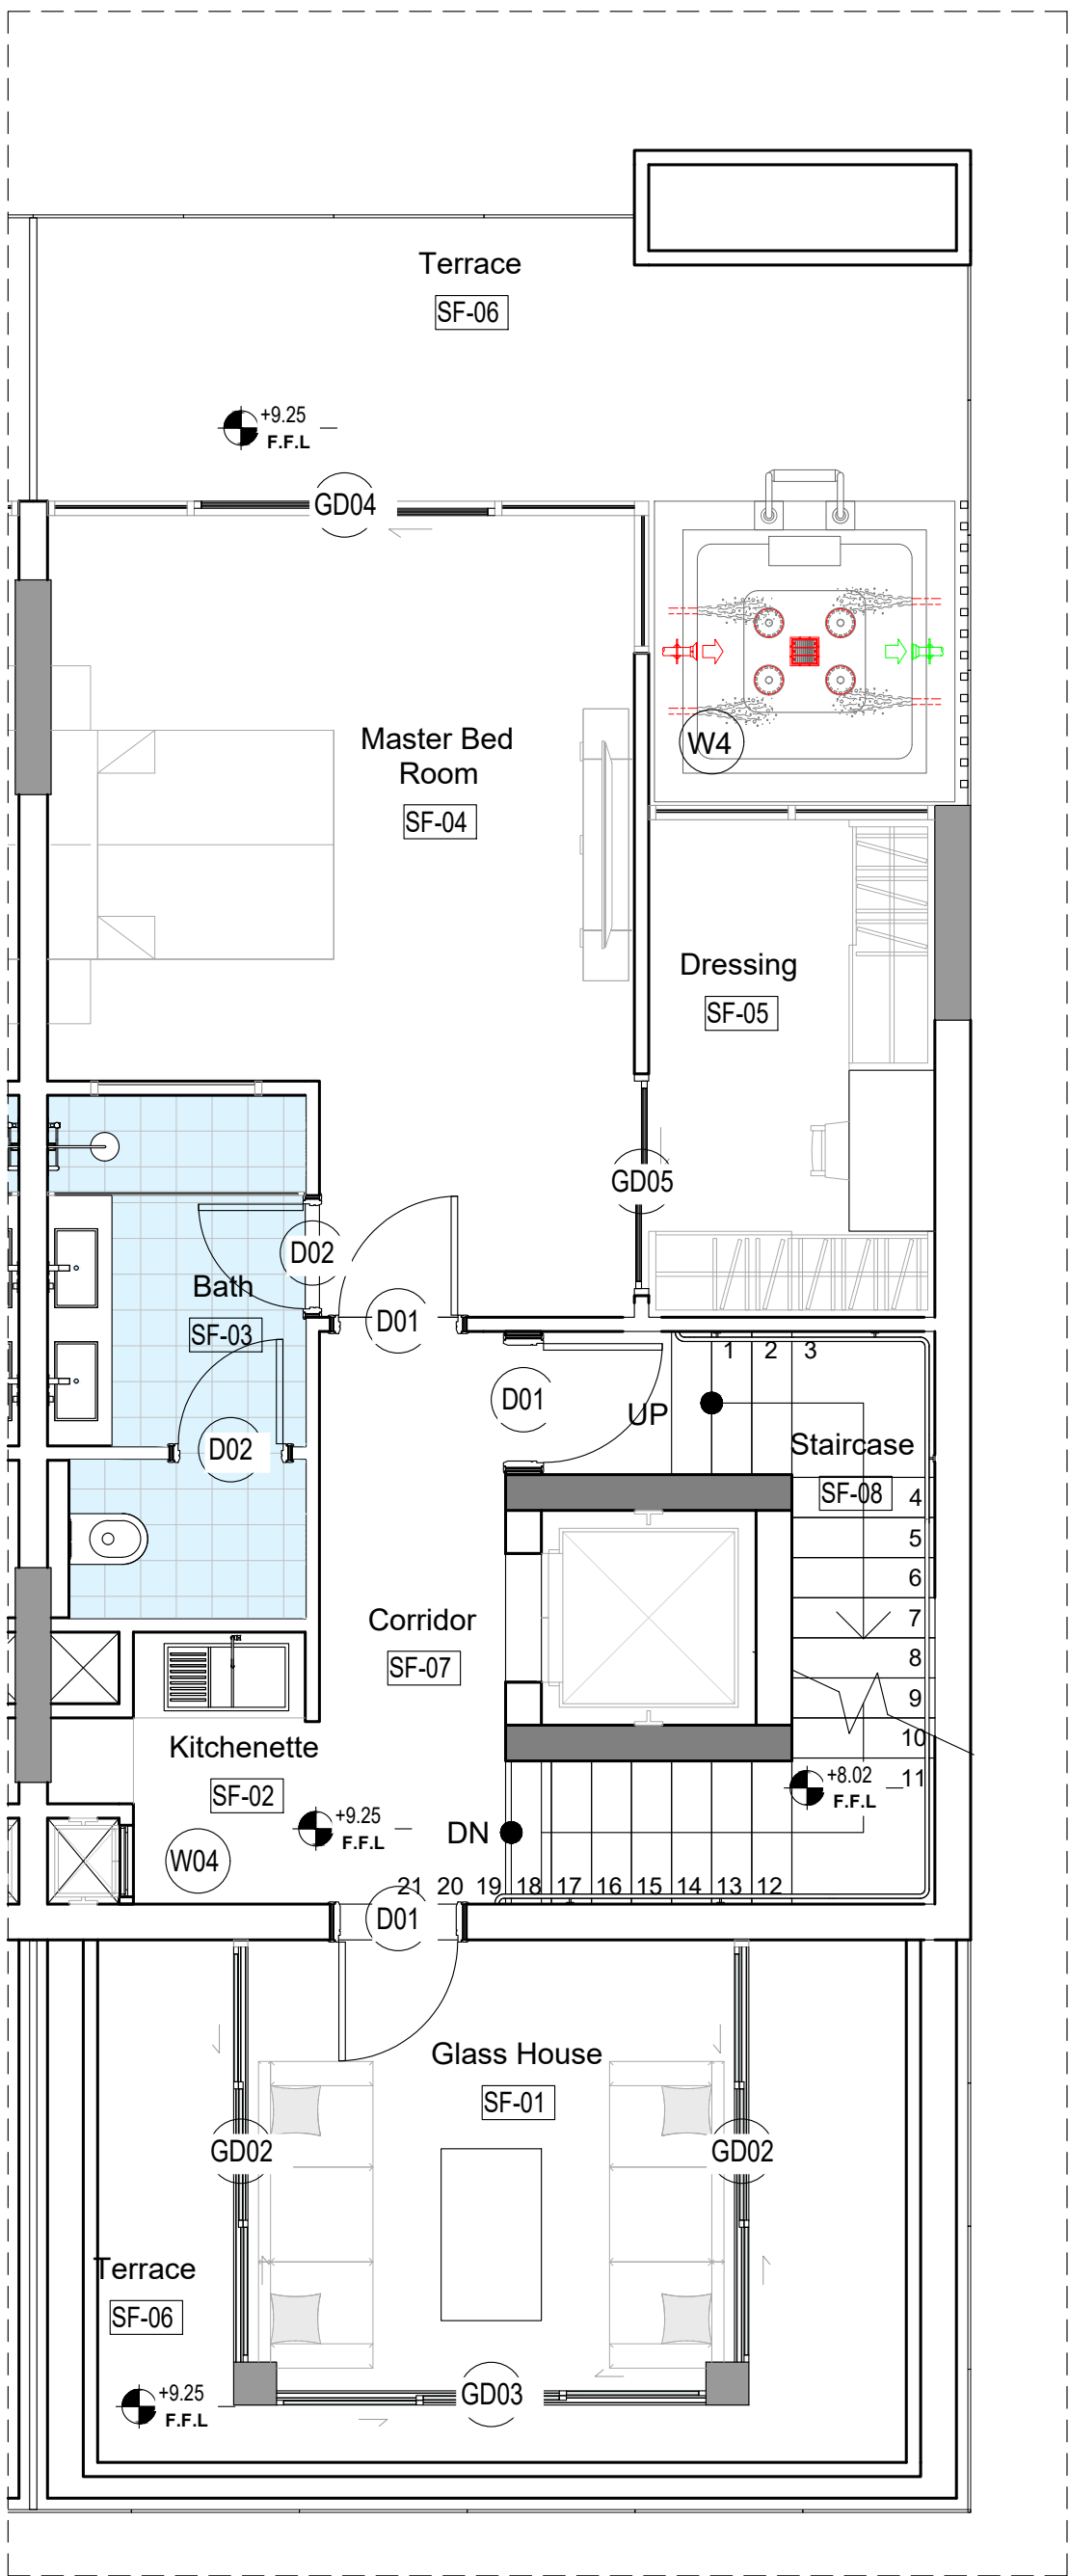


SECOND FLOOR PLAN

SPACE	AREA (SQ MTR)	AREA (SQ FT)
TERRACE AREA	19.29 + 15.27 = 34.56	372.00
SECOND FLOOR CARPET AREA	66.50	715.79
TOTAL AREA	101.06	1087.79



ROOF FLOOR PLAN

SPACE	AREA (SQ MTR)	AREA (SQ FT)
TERRACE AREA	58.34	627.96
ROOF FLOOR CARPET AREA	10.25	110.32
TOTAL AREA	68.59	738.28

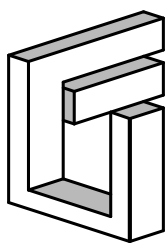

FEDERAL
Engineering Consultancy

P.O.Box 215960 Dubai, U.A.E
Tel: +9714 2395414
Fax: +9714 2395413

CLIENT:

RESIDENTIAL TOWNHOUSE PROJECT

CONSTRUCTION	G + 2F + ROOF
PLOT NO.	JVC 12LFRP003
LOCATION	JUMEIRAH VILLAGE CIRCLE, DUBAI

DRAWING TITLE, NO., SCALE

B6 UNIT

1:100